

IMAGERY FROM NOAA OFFICE FOR COASTAL MANAGEMENT DATA ACCESS VIEWER, 2016.

CITY & BOROUGH OF JUNEAU — DOCKS & HARBORS

REVISIONS

REV.	DATE	DESCRIPTION	DWN.	CKD.	APP.

P N D ENGINEERS, INC.

9360 Glacier Highway, Ste. 100
Juneau, Alaska 99801

Phone: 907-586-2093
Fax: 907-586-2099
www.pndengineers.com

DESIGN: CRS CHECKED: CRS
DRAWN: PJD APPROVED: CRS

SCALE: SCALE IN FEET
0 200 400 FT.

DATE: JAN. 2018

CBJ DOCKS AND HARBORS
LITTLE ROCK DUMP
MARINE SERVICE CENTER

SHEET TITLE: VICINITY MAP

PN&D PROJECT NO.: 172073

DWG. FILE:

1

SHEET 1 OF 4



NOTE:

SLUDGE CELL CAPS SHOWN APPROXIMATE FROM MONTGOMERY WATSON, 1995.

CITY & BOROUGH OF JUNEAU — DOCKS & HARBORS

REVISIONS

REV.	DATE	DESCRIPTION	DWN.	CKD.	APP.

PND ENGINEERS, INC.

9360 Glacier Highway, Ste. 100
Juneau, Alaska 99801

Phone: 907-586-2093
Fax: 907-586-2099
www.pndengineers.com

DESIGN: CRS CHECKED: CRS
DRAWN: PJD APPROVED: CRS

SCALE: SCALE IN FEET
0 50 100 FT.

DATE: JAN. 2018


CBJ DOCKS AND HARBORS
LITTLE ROCK DUMP
MARINE SERVICE CENTER

SHEET TITLE: **EXISTING CONDITIONS**

PN&D PROJECT NO.: 172073

DWG. FILE:

SHEET 2 OF 4

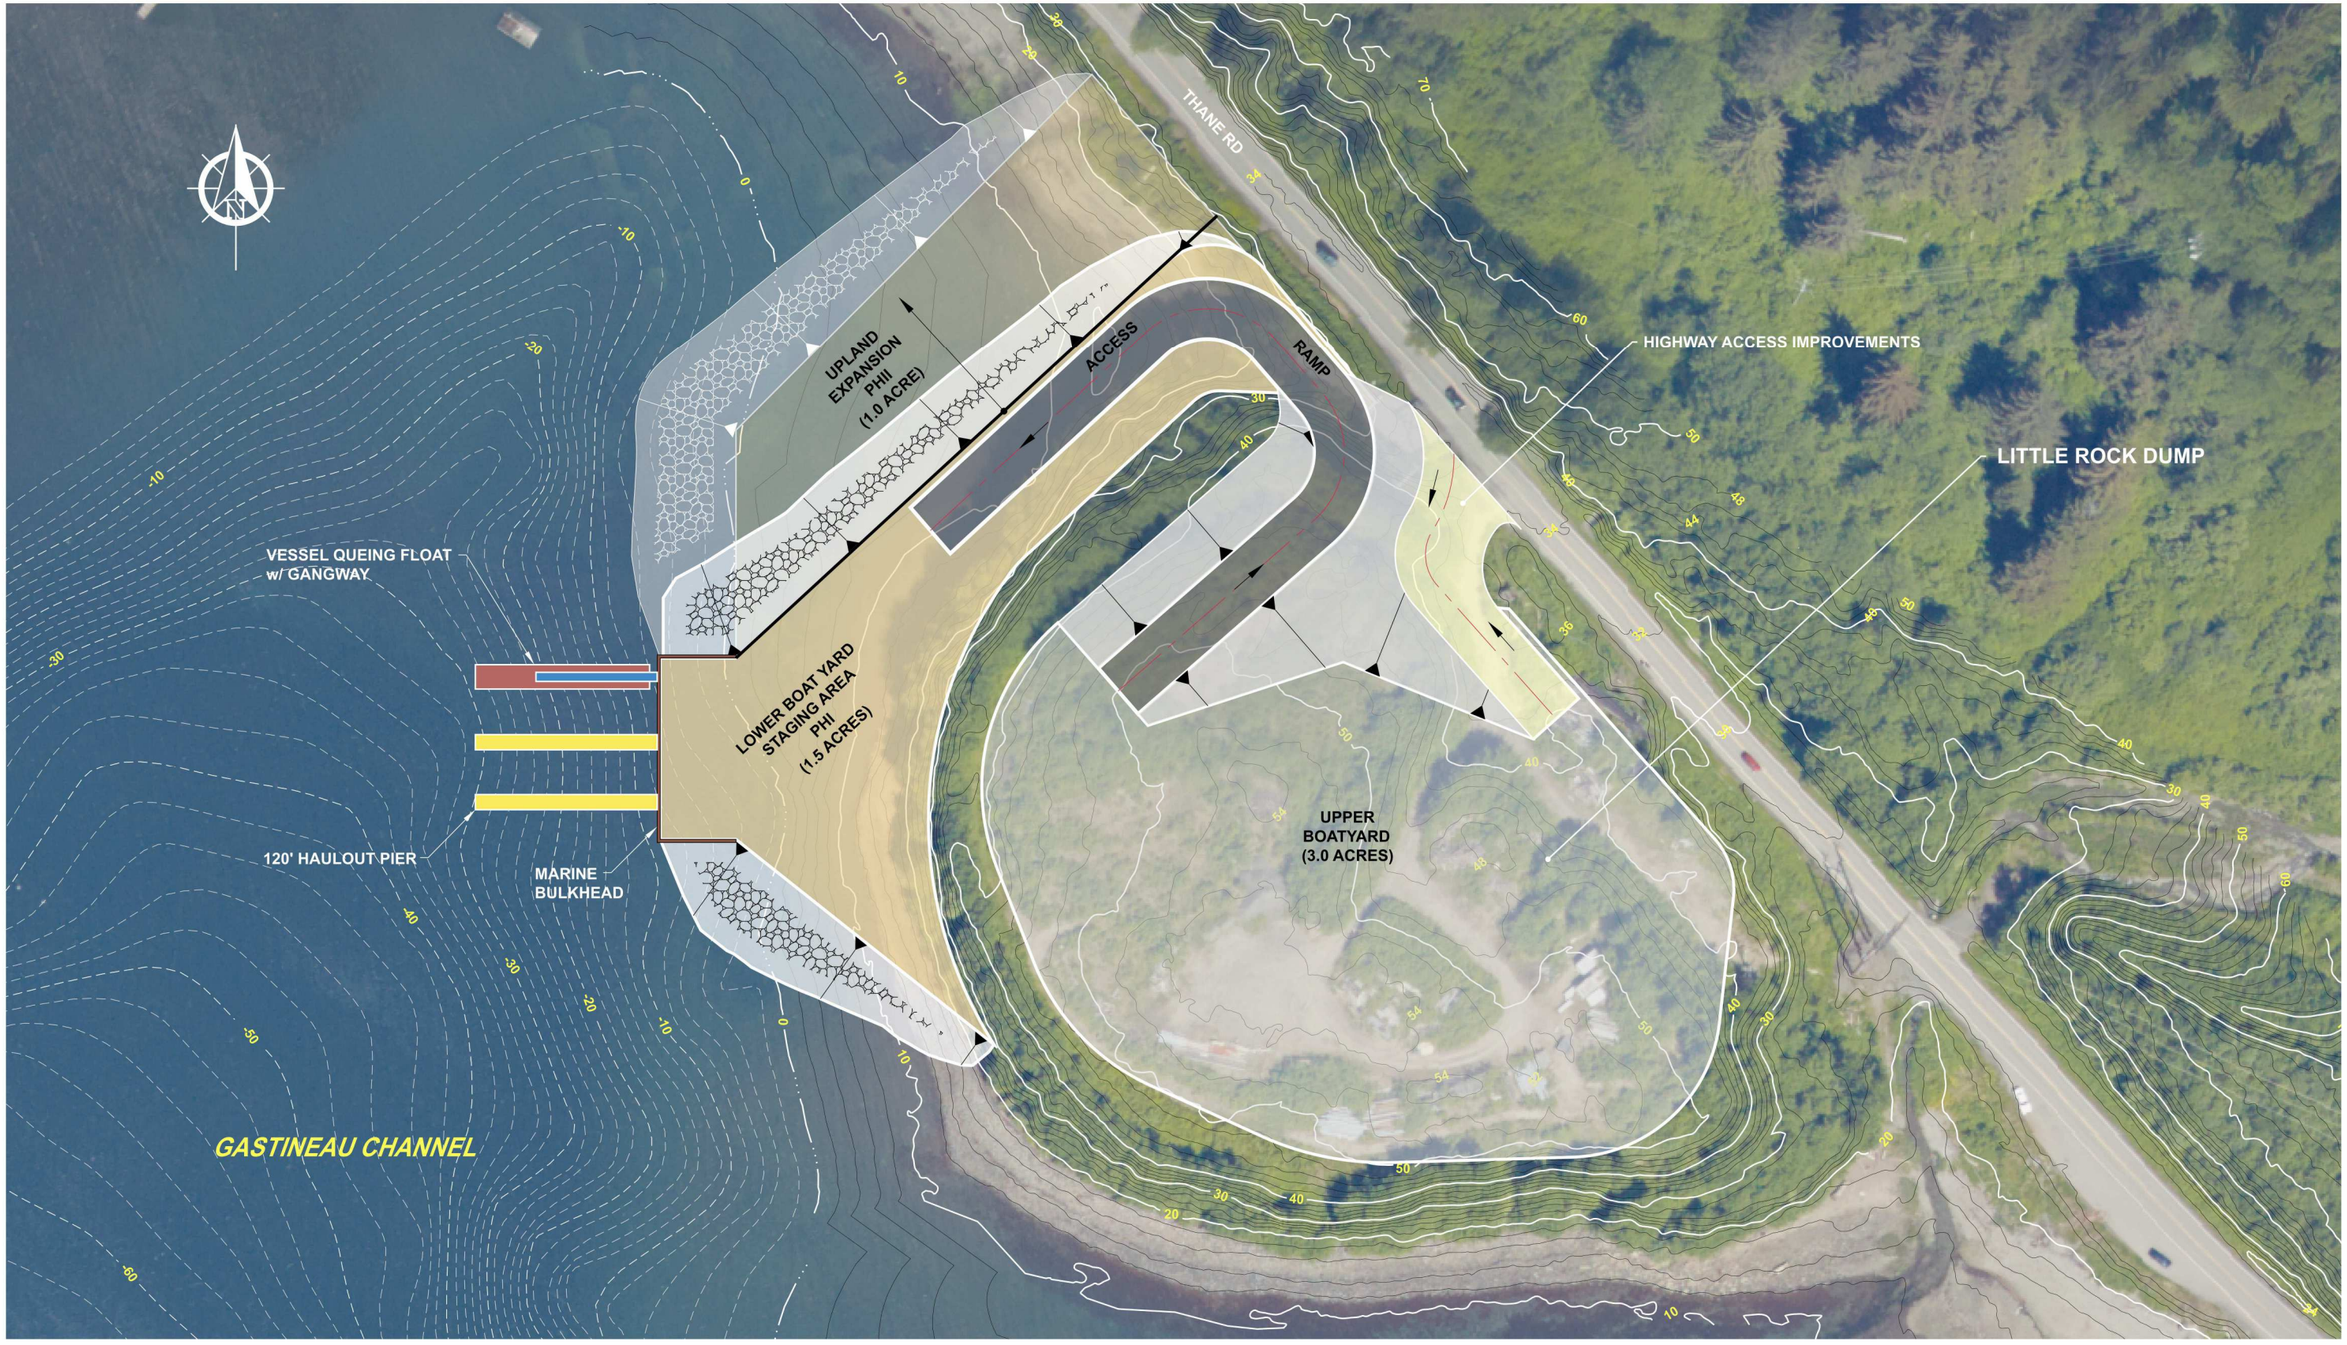

REVISIONS

REV.	DATE	DESCRIPTION	DWN.	CKD.	APP.

P N D ENGINEERS, INC.

9360 Glacier Highway, Ste. 100
Juneau, Alaska 99801

Phone: 907-586-2093
Fax: 907-586-2099
www.pndengineers.com

DESIGN: CRS CHECKED: CRS
DRAWN: PJD APPROVED: CRS

SCALE: SCALE IN FEET
0 50 100 FT.


DATE: JAN. 2018

CBJ DOCKS AND HARBORS
LITTLE ROCK DUMP
MARINE SERVICE CENTER

SHEET TITLE:
CONCEPTUAL SITE PLAN

PN&D PROJECT NO.: 172073
DWG. FILE:

SHEET 3 OF 4

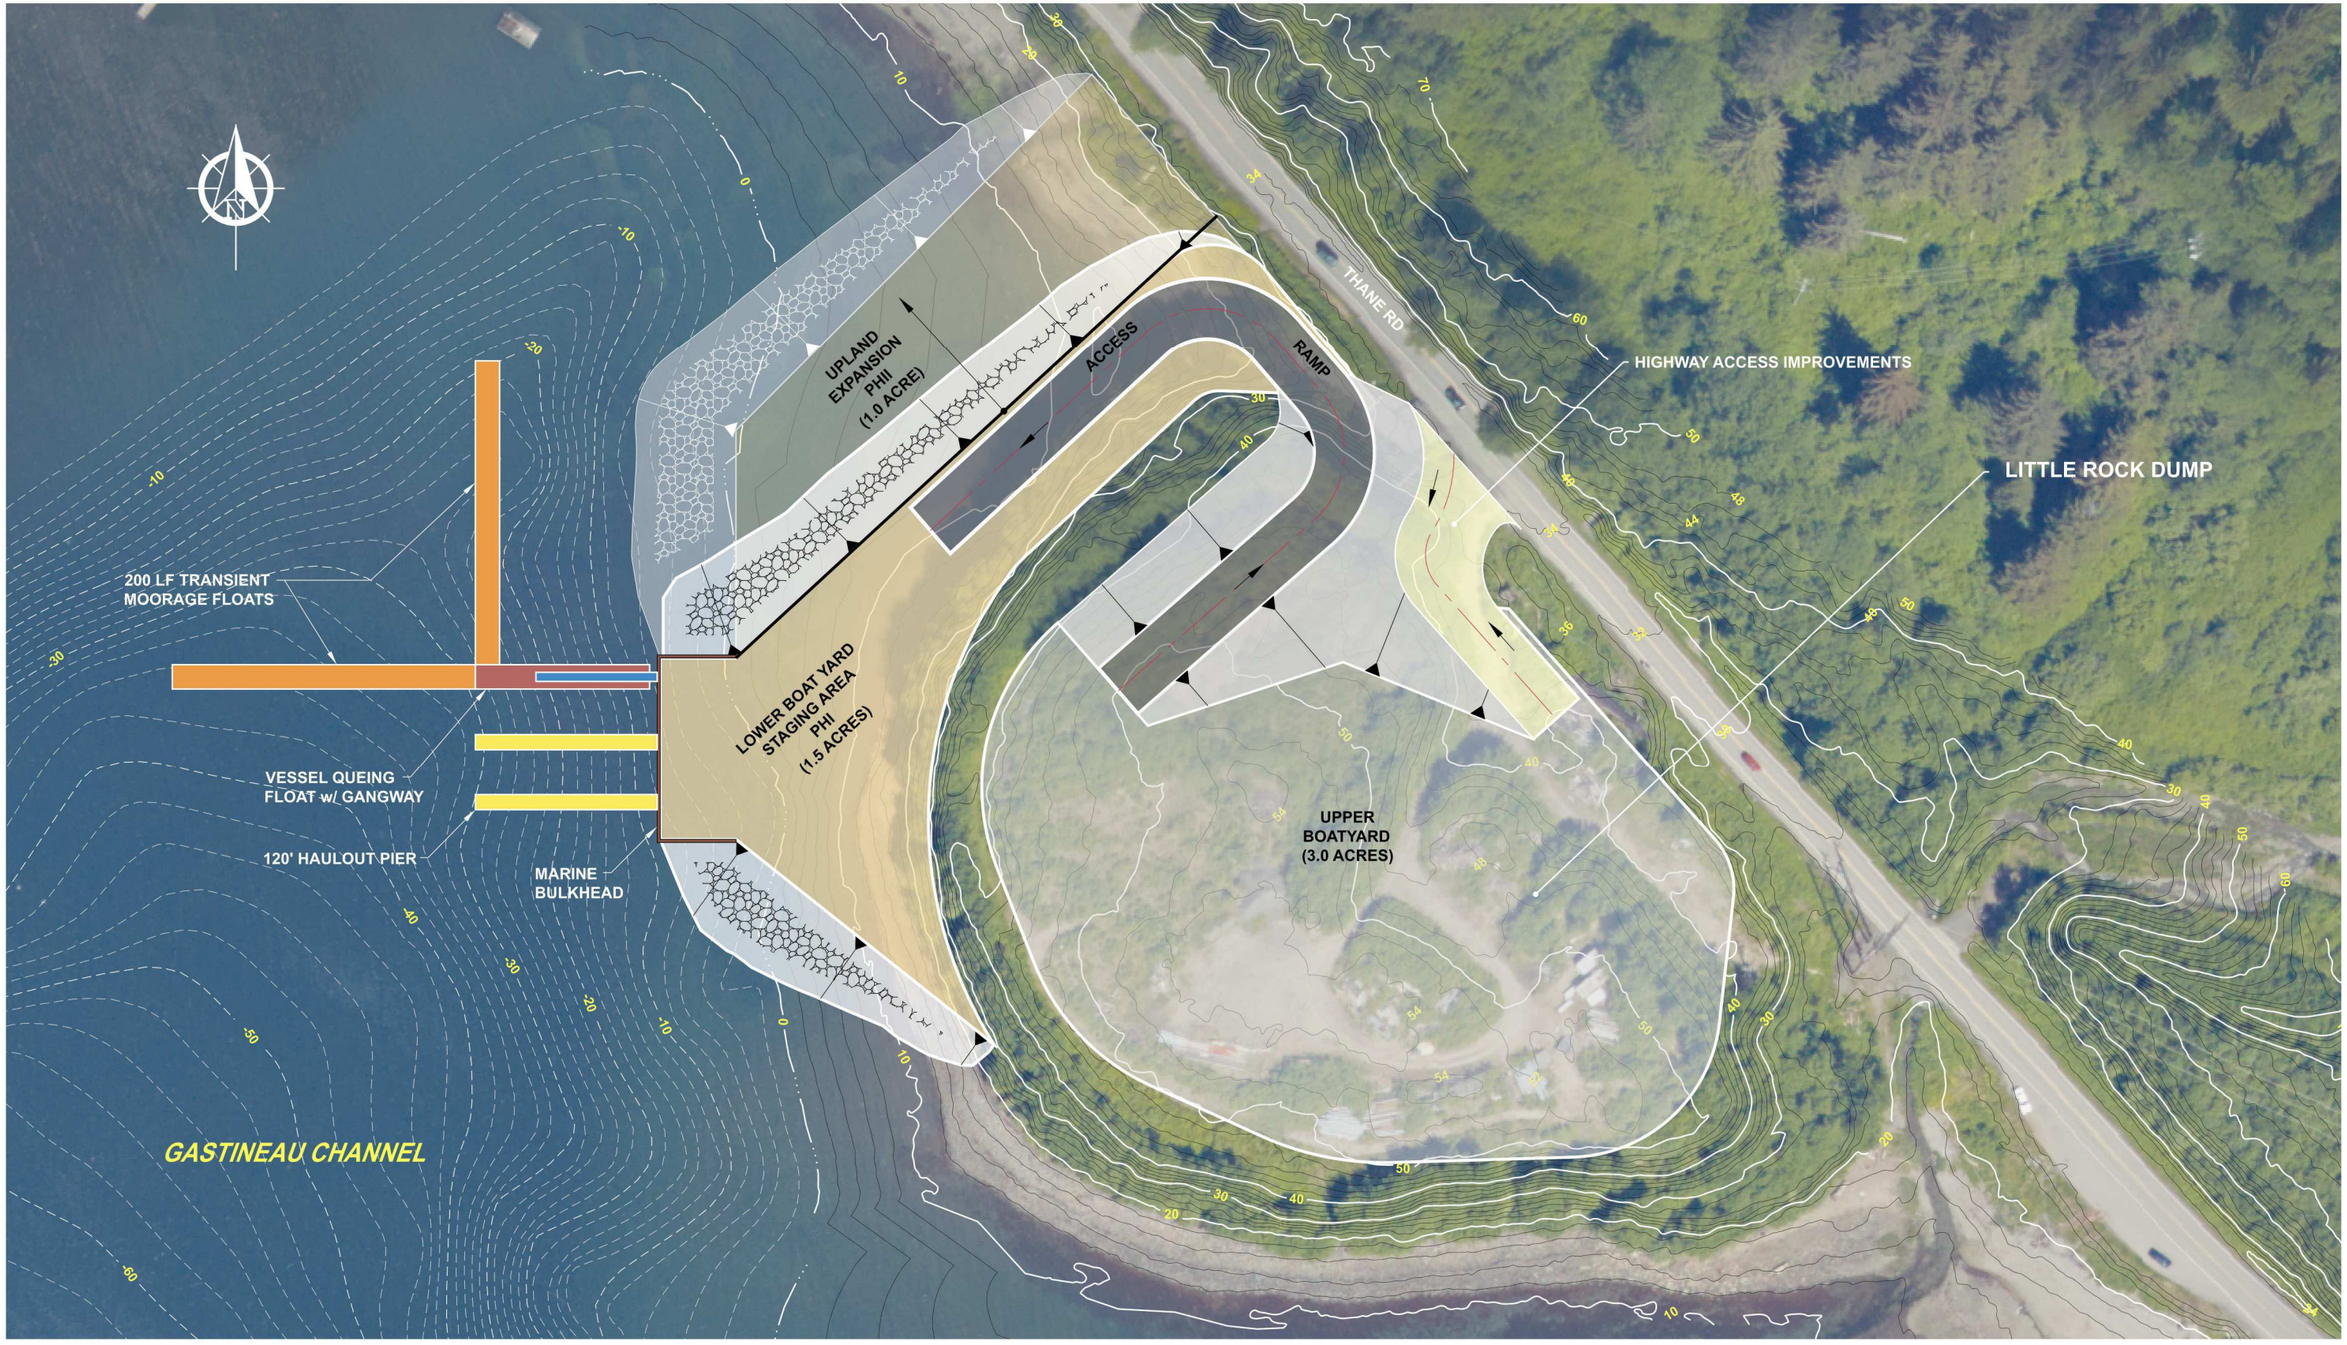

REVISIONS

REV.	DATE	DESCRIPTION	DWN.	CKD.	APP.

P N D ENGINEERS, INC.

9360 Glacier Highway, Ste. 100
Juneau, Alaska 99801

Phone: 907-586-2093
Fax: 907-586-2099
www.pndengineers.com

DESIGN: CRS CHECKED: CRS
DRAWN: PJD APPROVED: CRS

SCALE: SCALE IN FEET
0 50 100 FT.

DATE: JAN. 2018

CBJ DOCKS AND HARBORS
LITTLE ROCK DUMP
MARINE SERVICE CENTER

SHEET TITLE:
CONCEPTUAL SITE PLAN
w/ TRANSIENT MOORAGE

PN&D PROJECT NO.: 172073
DWG. FILE:

SHEET 4 OF 4