


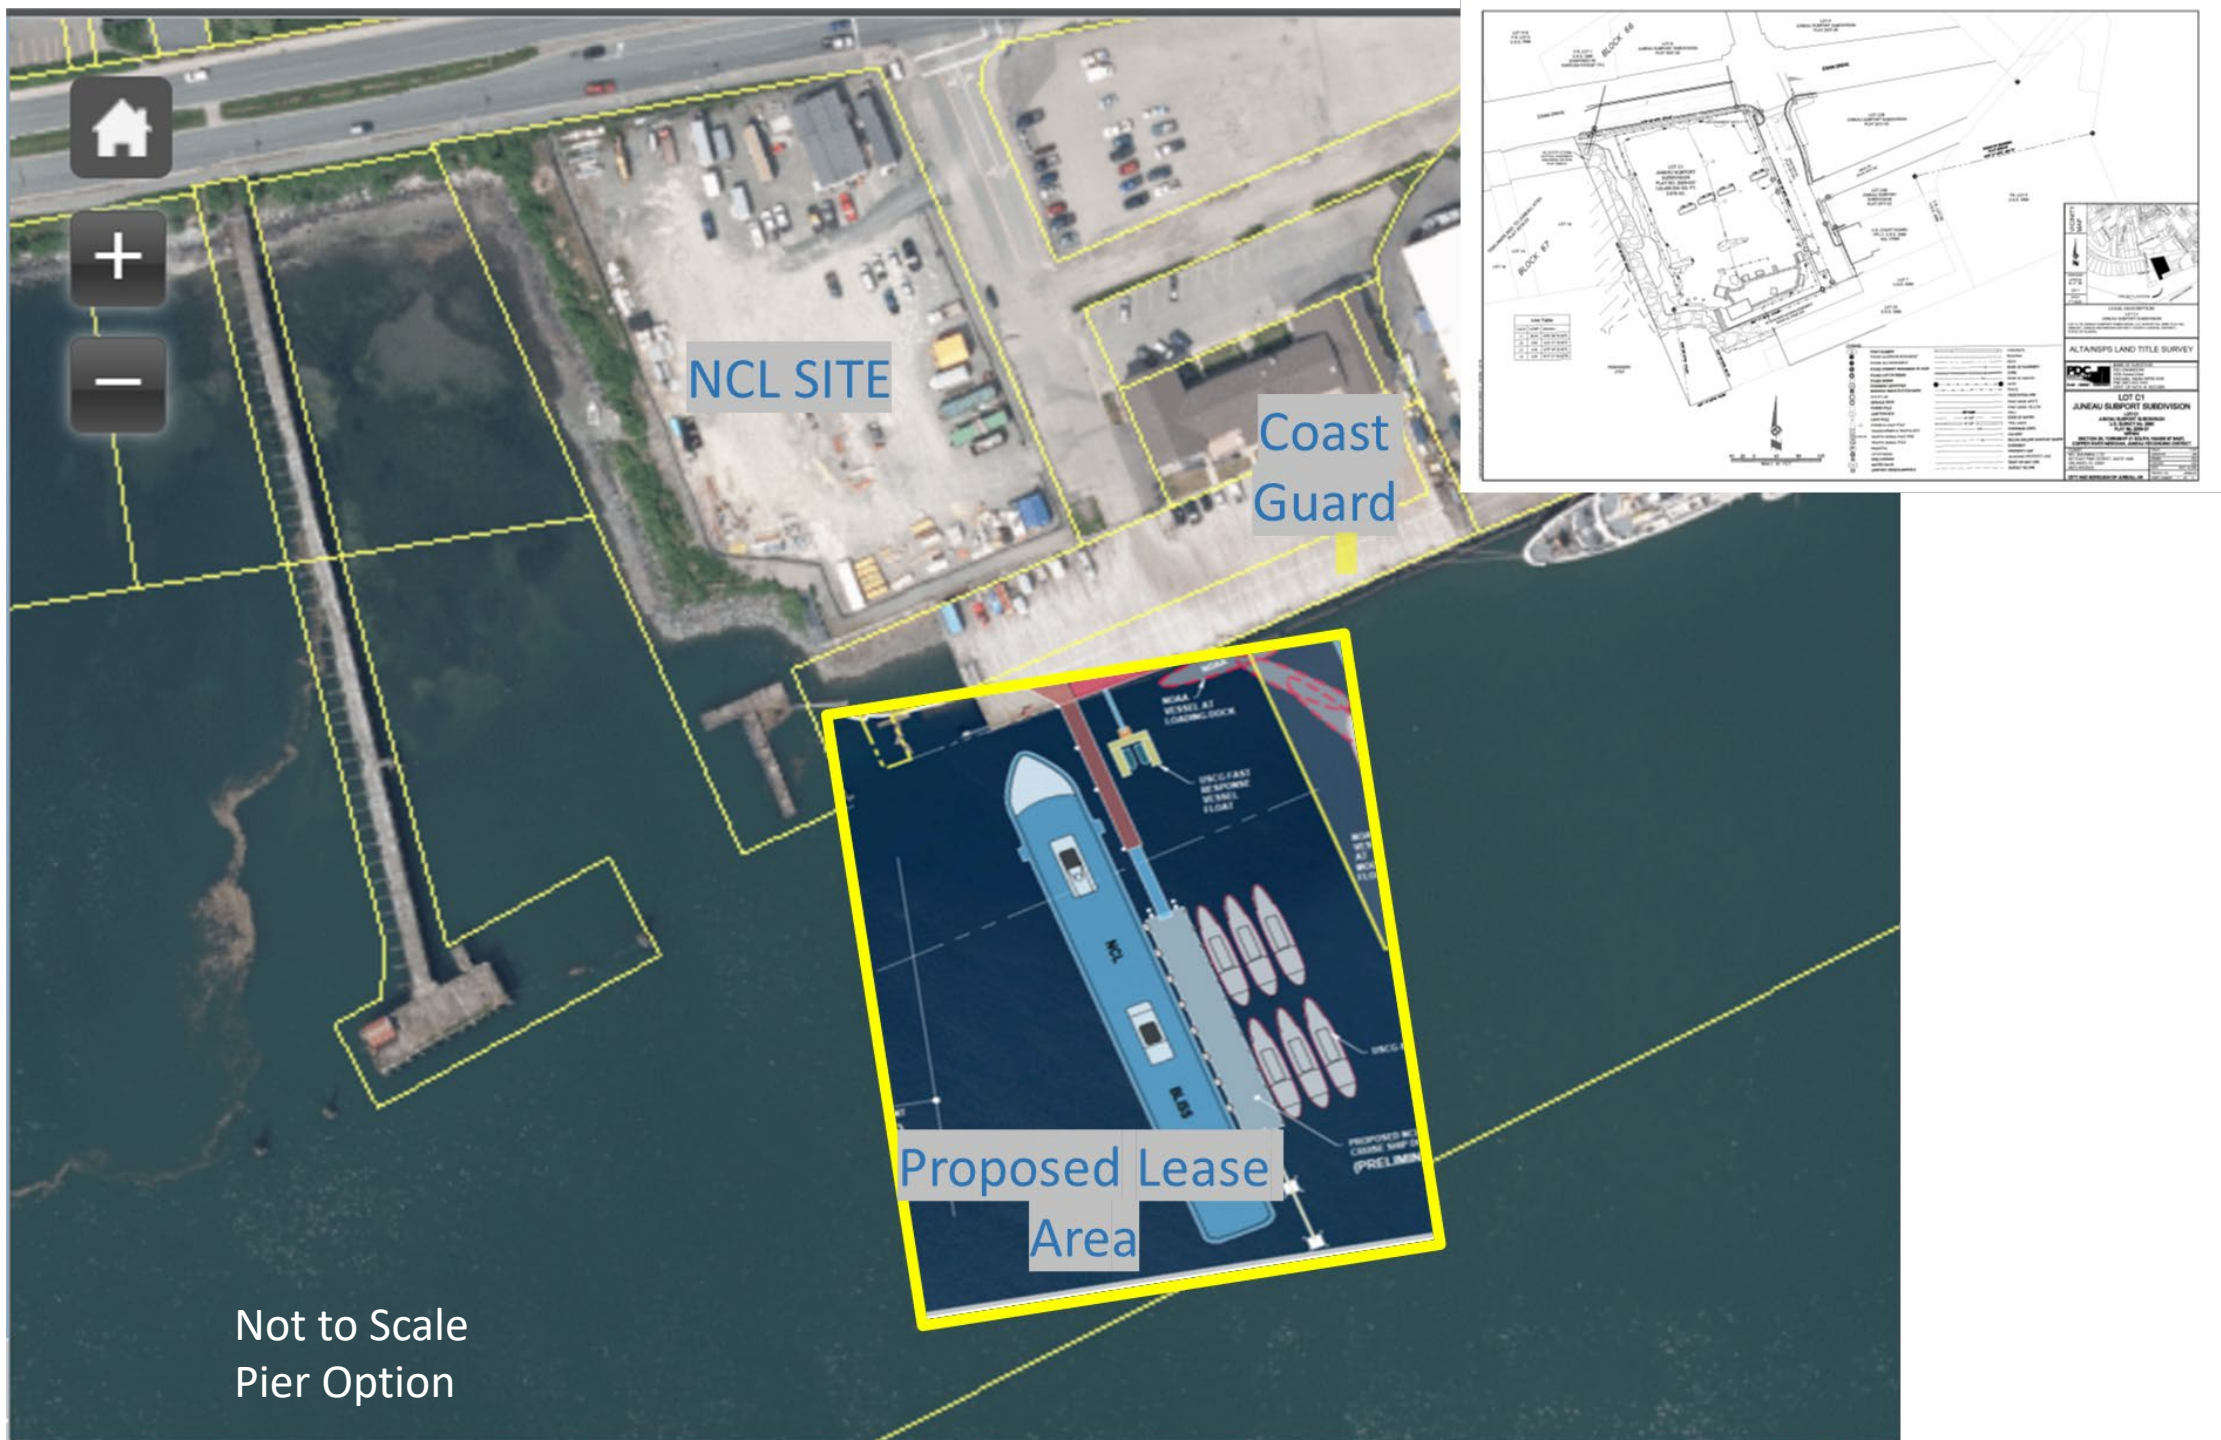

NCL SITE

Coast
Guard

Proposed Lease
Area

Not to Scale
Pier Option

Pier Option

