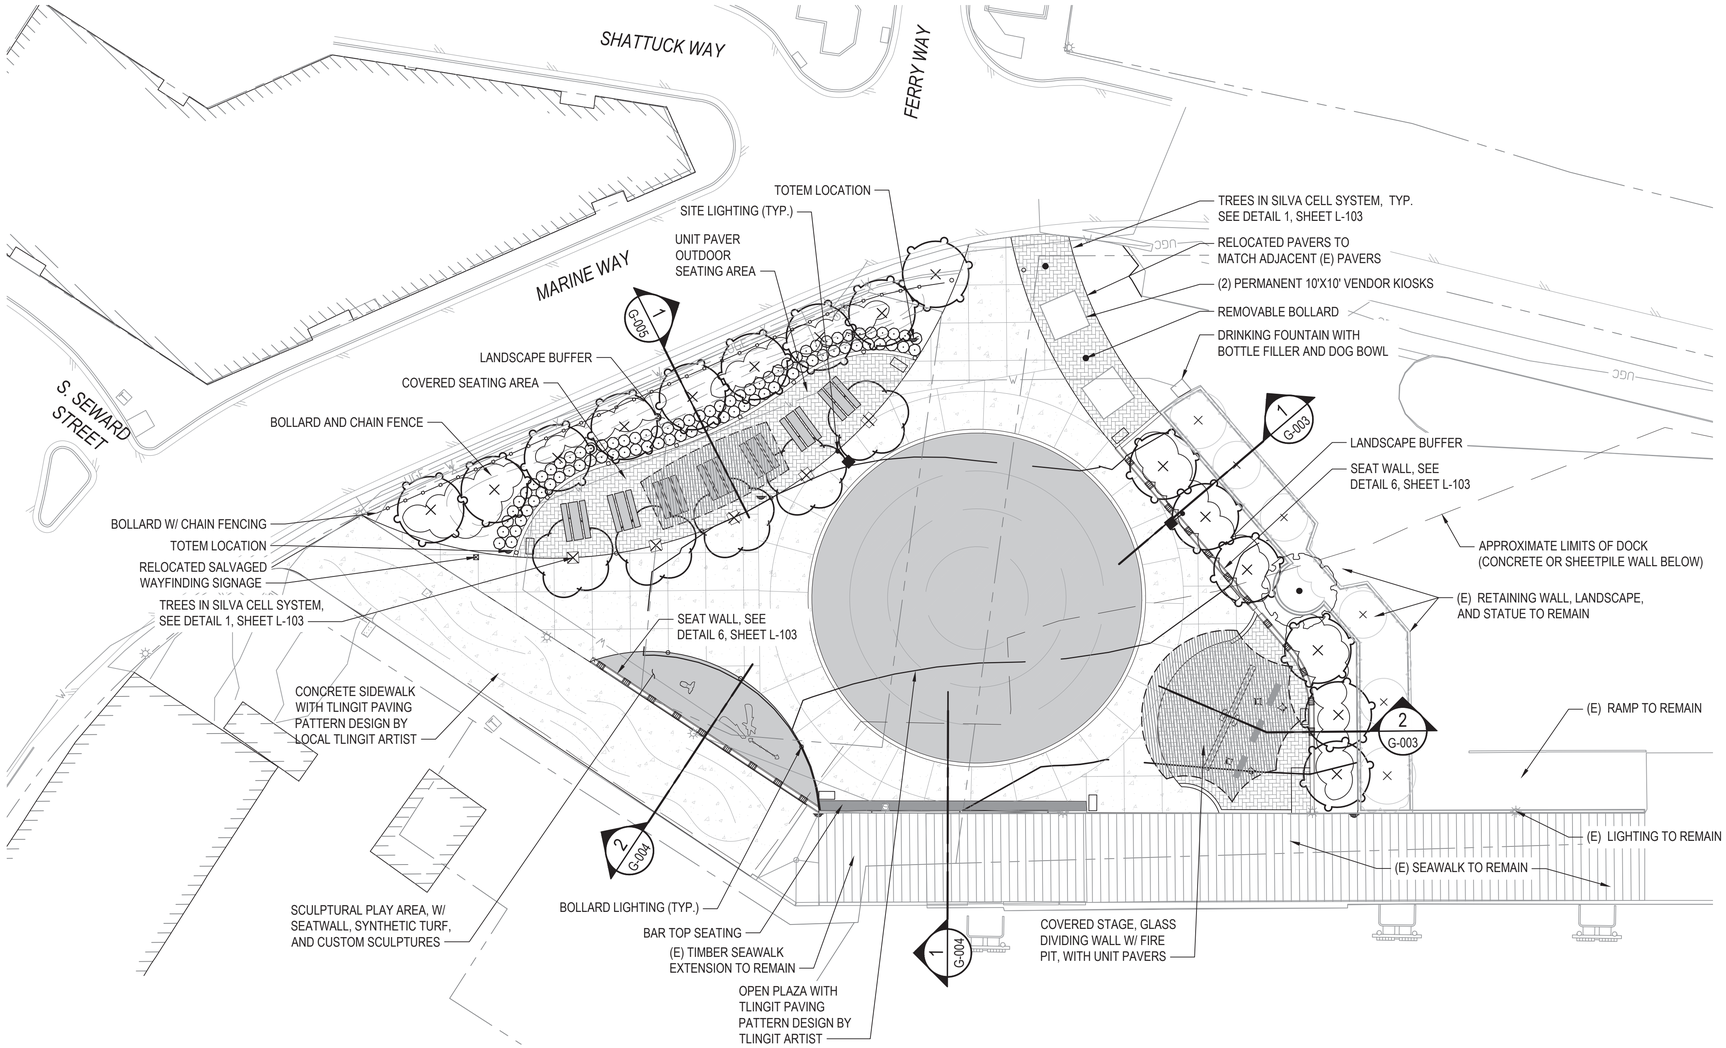

1 G-002 GENERAL ARRANGEMENT PLAN
SCALE: 1" = 20'-0"

NORTH

1"=20'-0" 0 10 20 40 60

COFFMAN ENGINEERS
800 F Street
Anchorage, AK 99501
ph 907.276.6664
www.coffman.com AECC249

CITY AND BOROUGH OF JUNEAU
ALASKA'S CAPITAL CITY
144 Marine Way
Juneau, AK 99801
ph 907.586.5287
www.juneau.org

CITY AND BOROUGH OF JUNEAU

MARINE PARK
SCHEMATIC DESIGN

REV	DATE	DESCRIPTION

PROJ. NO.	223076
DRAWN	JLD
CHECKED	ERL
DATE	10/06/2023

© COFFMAN ENGINEERS INC.

SHEET TITLE:

GENERAL ARRANGEMENT PLAN

SHEET NO:

G-002