ENGINEERING DEPARTMENT

INFORMATION TO PROPOSERS
for

(C2) RFP No. E10-241

Design Services for the Downtown Parking Facility Cathodic Protection Repairs

ISSUED BY:

City and Borough of Juneau
ENGINEERING DEPARTMENT
155 South Seward Street
Juneau, Alaska 99801

Proposal Due Date:
April 9, 2010
2:00 p.m. Local Time

Additional information has been posted online. Please refer to the CBJ Engineering Contracts Division webpage at: http://www.juneau.org/engineering_ftp/contracts/Contracts.php or contact the CBJ Engineering Department/Contracts Division at 586-0409.

Item No. 1 1985 - Downtown Parking Facility Piling Plan:

The Norton Corrosion Reports from 2002 and 2005 use reference grid lines on this plan in their test result data sheets.

By: for Jen. for
Jennifer Mannix
Contract Administrator

Date Issued: 4/5/10

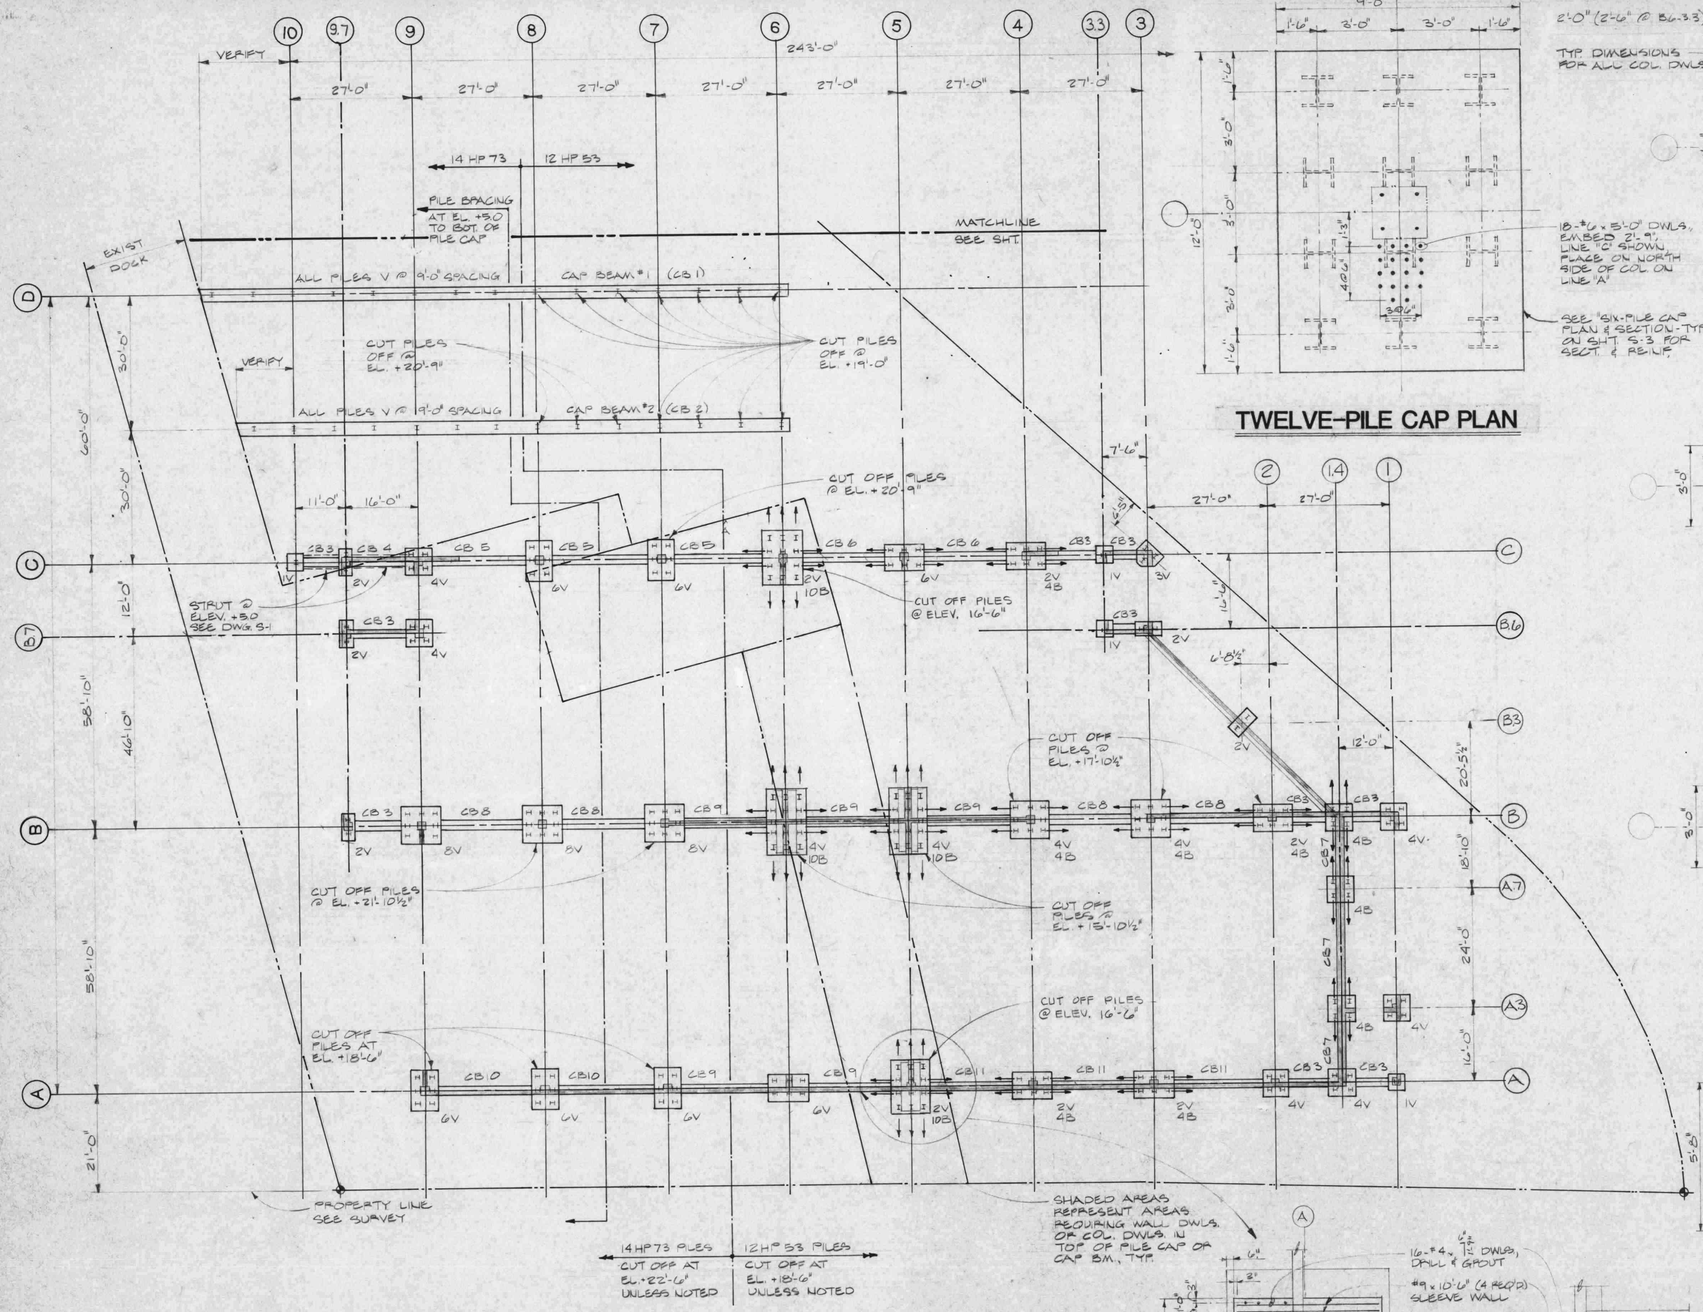

PILING & PILE CAP LOCATION PLAN

1/16" = 1'-0"

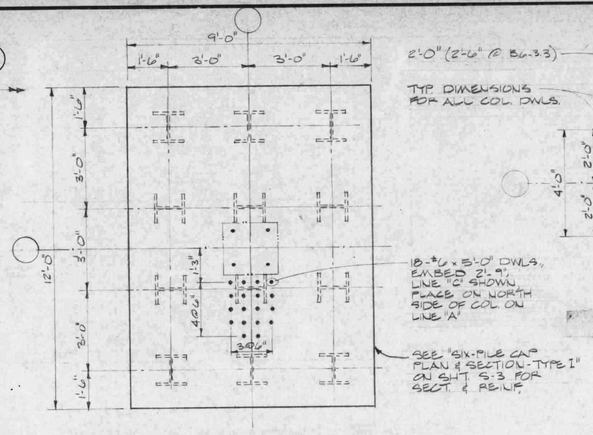

TWELVE-PILE CAP PLAN

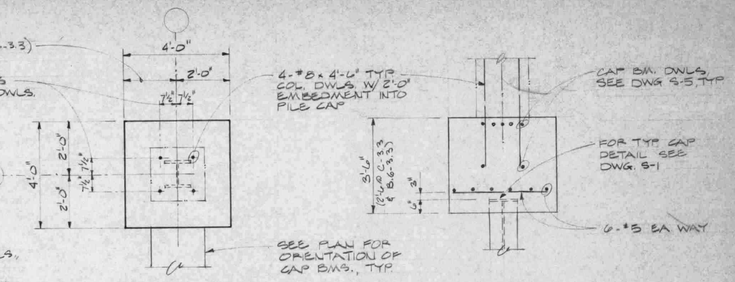

SINGLE PILE CAP PLAN & SECTION

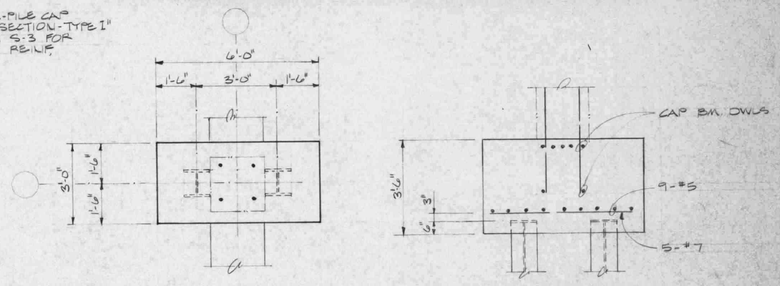

TWO-PILE CAP PLAN & SECTION (TYPE I)

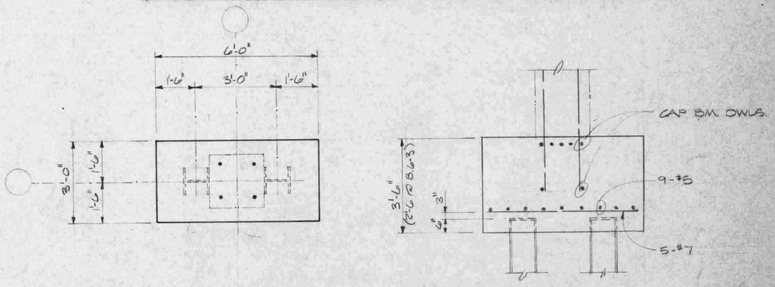

TWO-PILE CAP PLAN & SECTION (TYPE II)

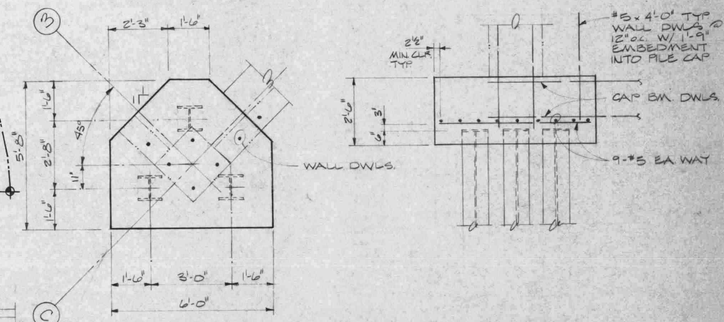

THREE-PILE CAP PLAN & SECTION

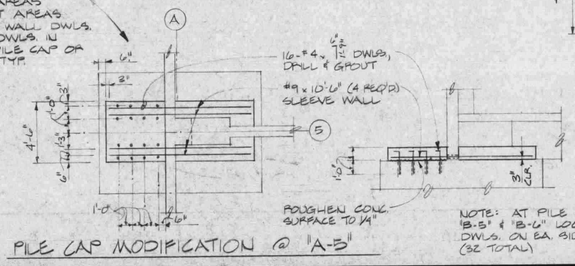

PILE CAP MODIFICATION @ "A-5"

Kiewit Construction Company
1300 Aloha Street, Seattle, Wa. 98109 Tel. (206)624-8333

Engineers
Victor O. Gray and Company

Architects
Clayton R. Joyce Architects

Revisions	
11- -84	REISSUED
3-6-85	REVISED & REISSUED

Date	5-10-84
Scale	
Job No.	8403
Drawn By	DDA
Checked By	VOG
Reviewed By	

Professional Stamp

STATE OF ALASKA 49TH VICTOR O. GRAY No. CE-6171 REGISTERED PROFESSIONAL ENGINEER

Marine Park PARKING GARAGE & PARK FACILITY

CITY/ BOROUGH OF JUNEAU

CONTRACT E84-120

PILING & PILE CAP LOCATION PLAN & PILE CAP DETAILS
Drawing Title

S-2
Sheet Number