
FIRST STREET DOUGLAS CUL-DE-SAC CONSTRUCTION

CONTRACT NO. E11-293

INDEX

DESCRIPTION	SHEET NO.
COVER SHEET	1 OF 3
SECTIONS AND DETAILS	2 OF 3
PLAN AND GRADES	3 OF 3

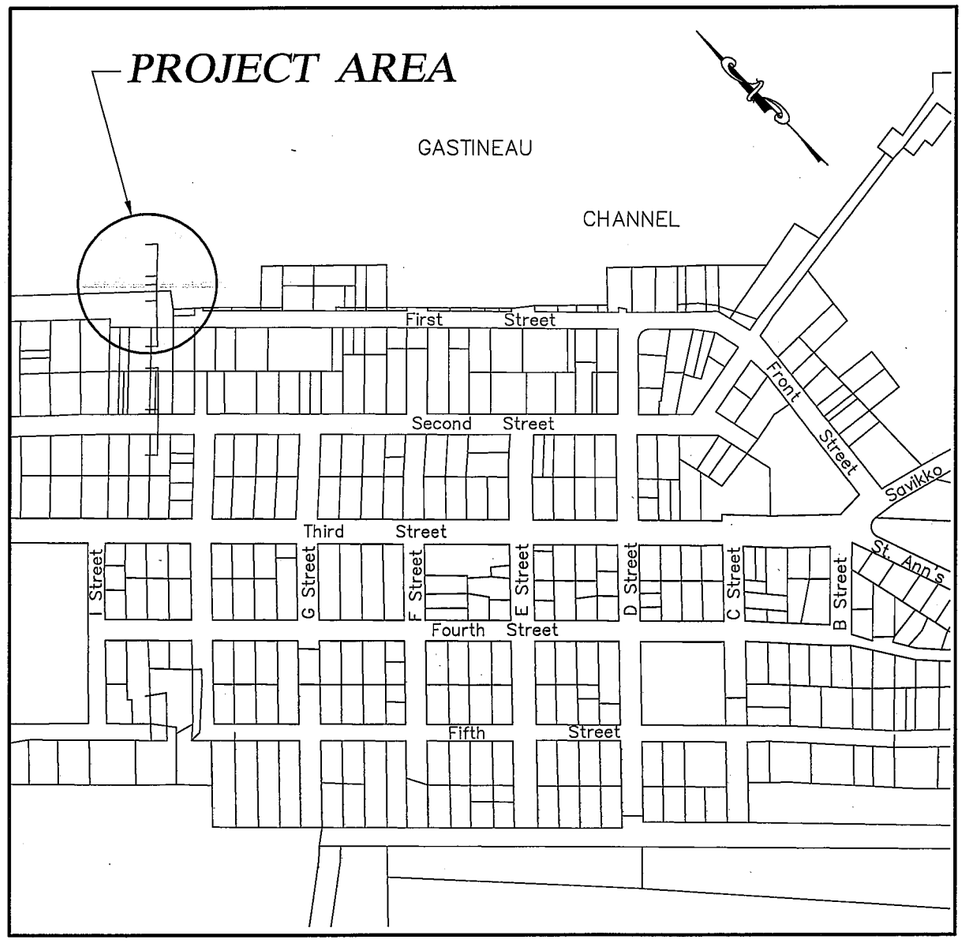

VICINITY MAP


NTS

CITY AND BOROUGH OF JUNEAU

ALASKA'S CAPITAL CITY


ENGINEERING DEPARTMENT

APPROVED BY	SHEET NO.
DIRECTOR OF PUBLIC WORKS 5-26-11 SIGNATURE DATE	1 of 3
CHIEF CIP ENGINEER SIGNATURE DATE	

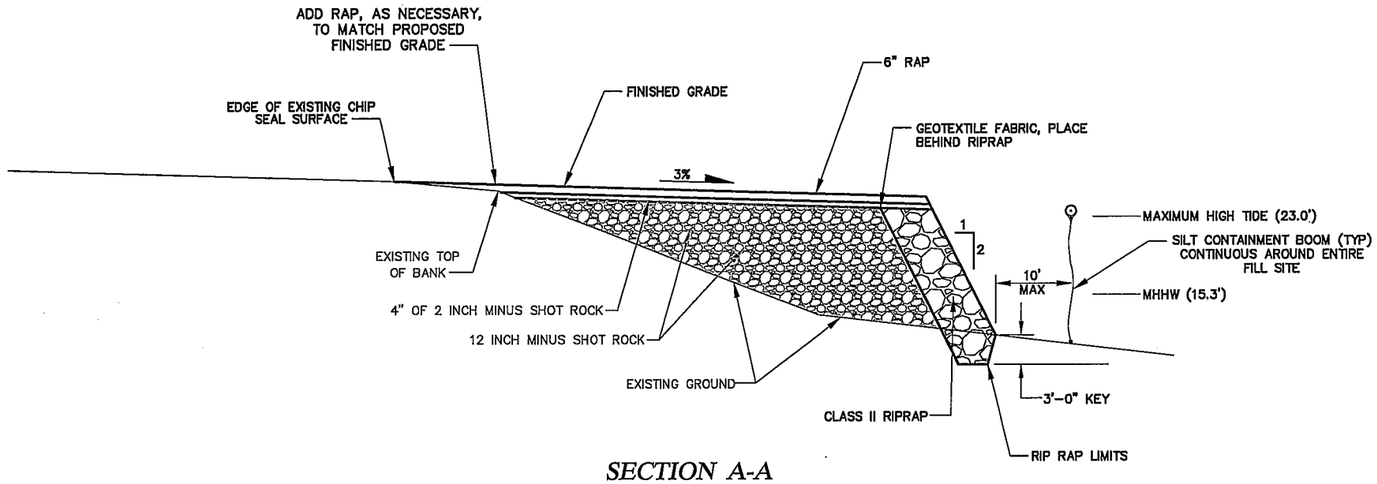


SECTION A-A

NTS

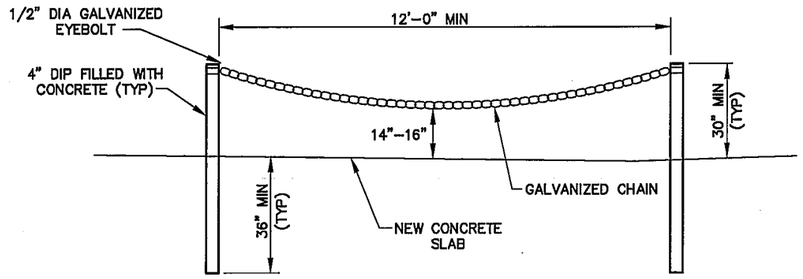


BOLLARDS AT RAMP ACCESS

NTS

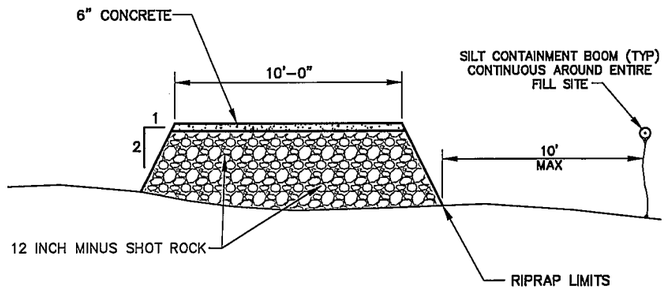

SECTION B-B

NTS

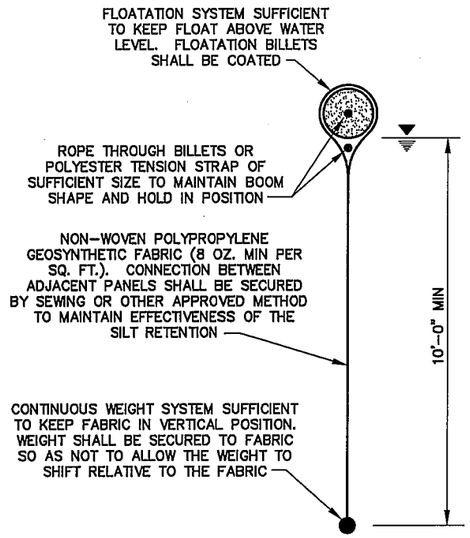

SILT CONTAINMENT BOOM

NTS

NOTES:

1. GENERAL REQUIREMENTS SHOWN. FINAL DESIGN BY CONTRACTOR.
2. PLACE AND SECURE BOOM APPROXIMATELY 10' SEAWARD OF TOE OF ALL SLOPES. MONITOR AND MAINTAIN POSITION AND INTEGRITY DURING ALL FILL PLACEMENT OPERATIONS.
3. REMOVE AND DISPOSE BOOM UPON COMPLETION OF ALL FILL PLACEMENT.

Revisions		
Date	Description	Intls.

STATE OF ALASKA 49th JOHN BOHAN CE - 9798 REGISTERED PROFESSIONAL ENGINEER

5-25-11

Prepared by:
CITY AND BOROUGH OF JUNEAU
ALASKA'S CAPITAL CITY
ENGINEERING DEPARTMENT

FIRST STREET, DOUGLAS CUL-DE-SAC CONSTRUCTION

CONTRACT NO. E11-293

SECTIONS AND DETAILS


DATE: 5/24/11 | DRAWN BY: STAFF | SCALE: AS SHOWN

SHEET: 2 of 3

EDGE OF ROAD			TOE OF FILL
STATION	OFFSET RT	ELEV	OFFSET RT
10+00	22.7	23.36	23.7
10+20	27.5	22.93	29.7
10+40	41.3	22.25	39.5
10+60	60.4	21.75	56.0
10+80	77.5	21.48	72.0
11+00	85.0	20.72	80.0
11+20	81.5	20.54	76.6
11+40	62.0	21.31	57.2

OFFSETS ARE MEASURED HORIZONTALLY
MAINTAIN RADIUS' SHOWN BETWEEN STATION POINTS

DIAL BEFORE YOU DIG!
586-1333
U/G POWER, TELEPHONE & T.V. SHOWN ON THIS DRAWING INDICATE EXISTENCE ONLY AND DO NOT SUBSTITUTE FOR FIELD LOCATES

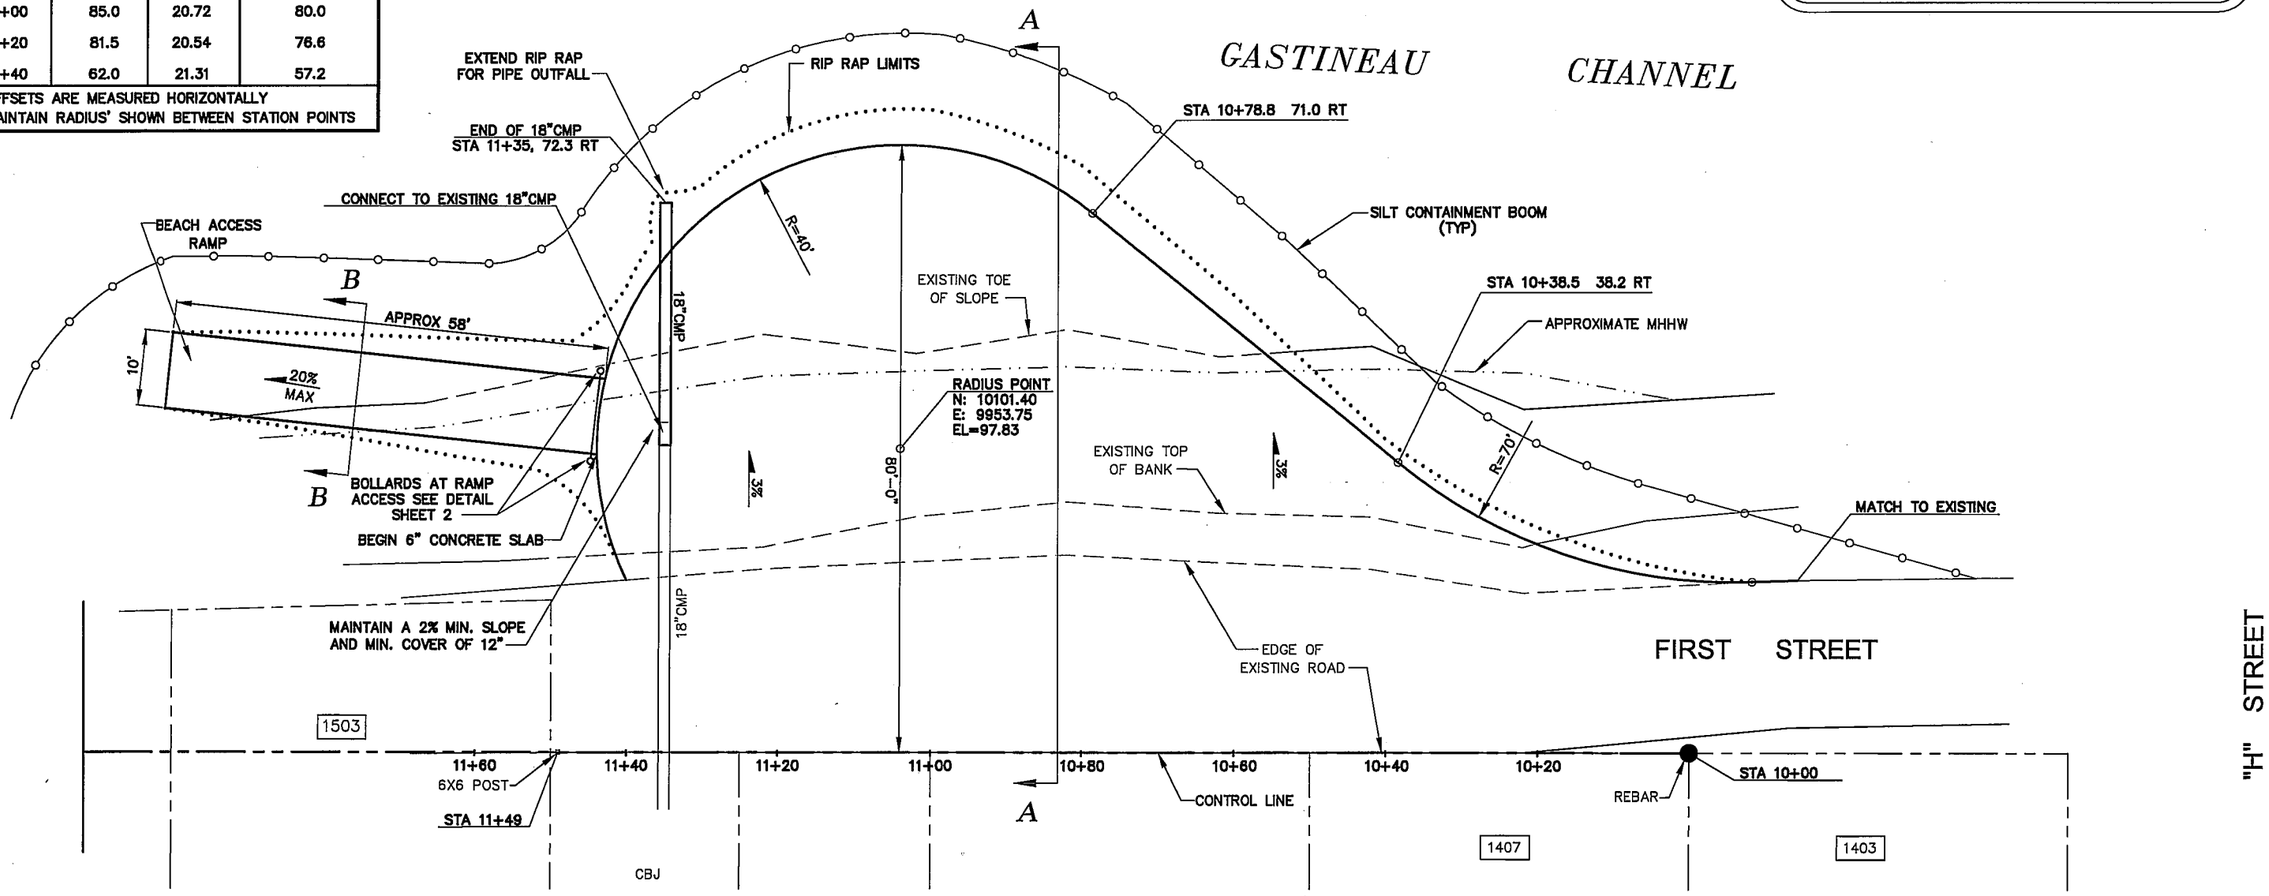

25 0 25 50 75
APPROXIMATE SCALE IN FEET

Revisions		
Date	Description	Intls.

STATE OF ALASKA 49th JOHN BOHAN CE - 9788 REGISTERED PROFESSIONAL ENGINEER
5-25-11

Prepared by:
CITY AND BOROUGH OF JUNEAU
ALASKA'S CAPITAL CITY
ENGINEERING DEPARTMENT

FIRST STREET, DOUGLAS CUL-DE-SAC CONSTRUCTION
CONTRACT NO. E11-293

PLAN AND GRADES

DATE: 8/14/08 | DRAWN BY: STAFF | SCALE: AS SHOWN

SHEET: 3 of 3