ENGINEERING DEPARTMENT

ADDENDUM TO THE CONTRACT

for the

First Street, Douglas Cul-De-Sac Construction

Contract No. E11-293

ADDENDUM NO.: **ONE**

CURRENT DEADLINE FOR BIDS:
July 1, 2011

PREVIOUS ADDENDA: **NONE**

ISSUED BY:

City and Borough of Juneau
ENGINEERING DEPARTMENT
155 South Seward Street
Juneau, Alaska 99801

PREVIOUS DEADLINE FOR BIDS:
June 29, 2011

DATE ADDENDUM ISSUED: **June 28, 2011**

The following items of the contract are modified as herein indicated. All other items remain the same. This is a faxed addendum. A confirming copy will not be mailed to you. If this fax is incomplete, please call (907) 586-0490, and we will re-send it. This addendum has been issued and is posted online. Please refer to the CBJ Engineering Contracts Division webpage at:
http://www.juneau.org/engineering_ftp/contracts/Contracts.php

PROJECT MANUAL:

Item No. 1 SECTION 00030 - NOTICE INVITING BIDS. DEADLINE FOR BIDS.

Change the date of the Deadline for Bids ***from*** June 29, 2011 ***to*** July 1, 2011. The time remains the same.


DRAWINGS:

Item No. 1 Sheet 2 – Sections and Details. ***Delete*** in its entirety and ***replace*** with the attached Sheet 2 labeled Addendum No. 1.

By: _____
for Jennifer Mannix,
Contract Administrator


Date: 6/28/2011

Total number of pages contained within this Addendum: 2

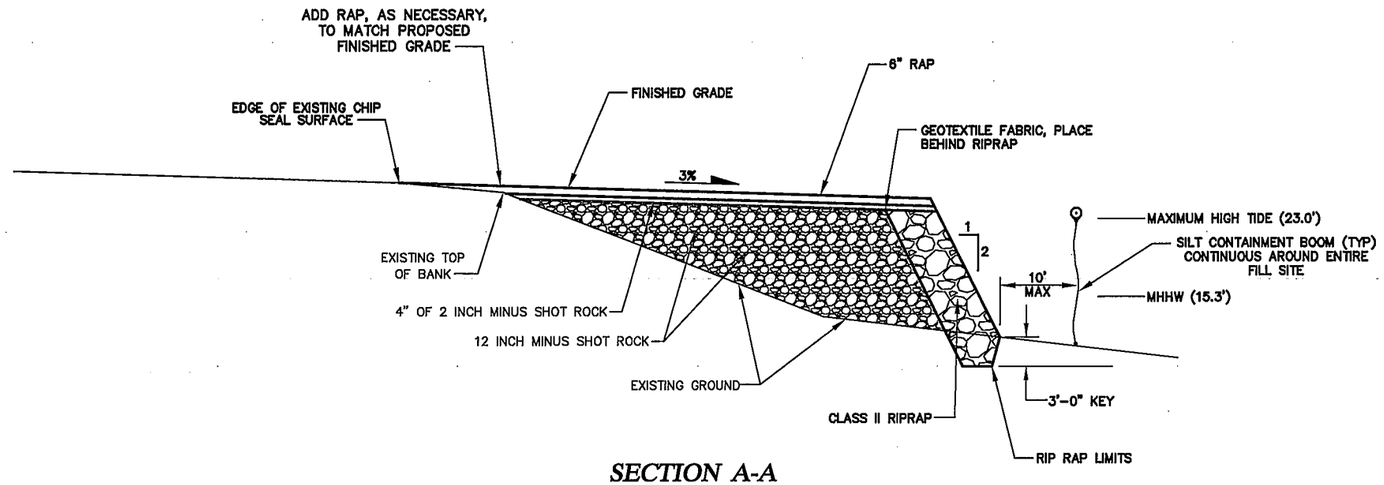


SECTION A-A

NTS

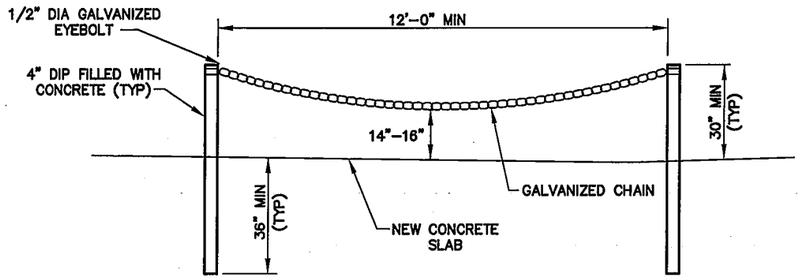


BOLLARDS AT RAMP ACCESS

NTS

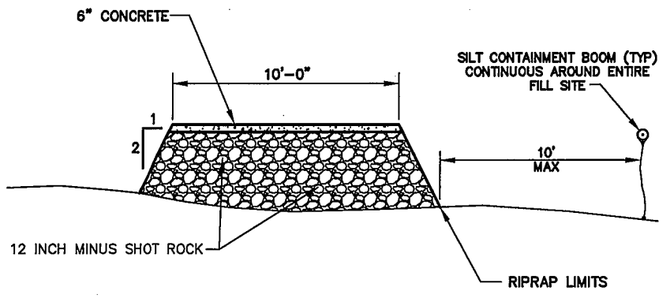

SECTION B-B

NTS

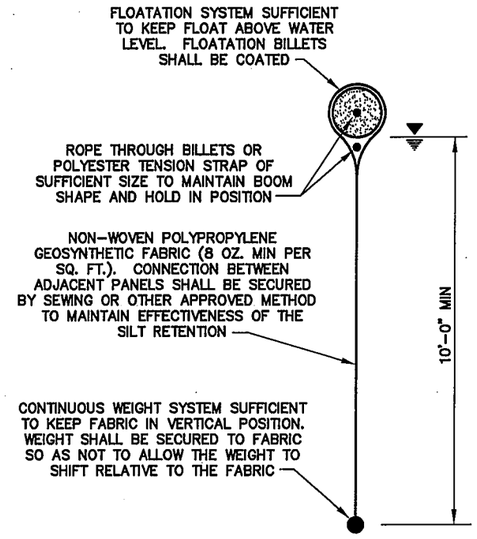

SILT CONTAINMENT BOOM

NTS

NOTES:

1. GENERAL REQUIREMENTS SHOWN. FINAL DESIGN BY CONTRACTOR.
2. PLACE AND SECURE BOOM APPROXIMATELY 10' SEAWARD OF TOE OF ALL SLOPES. MONITOR AND MAINTAIN POSITION AND INTEGRITY DURING ALL FILL PLACEMENT OPERATIONS.
3. REMOVE AND DISPOSE BOOM UPON COMPLETION OF ALL FILL PLACEMENT.

ALTERNATE SECTION A-A

NTS

NOTES:

1. NO GRANULAR FILL SHALL BE USED IN THE CONSTUCTION OF THE ACCESS RAMP.
2. RIPRAP AND FABRIC INSTALLATION SHALL PROCEED PRIOR TO GRANULAR FILL INSTALLATION. RIPRAP AND FABRIC INSTALLATION SHALL MAINTAIN A MINIMUM OF 3' ABOVE THE GRANULAR FILL UNTIL FINISH GRADES ARE ACHIEVED. THE INTENT IS TO UTILIZE THE RIPRAP AND FABRIC AS A CONTAINMENT AND ADDITIONAL EROSION PROJECTION FOR THE GRANULAR FILL.
3. FABRIC SHALL BE PLACED WITH A 3 FOOT MINIMUM OVERLAP.
4. THE GRANULAR FILL MATERIAL SHALL BE PAID FOR UNDER THE SHOT ROCK BID ITEM.

ADDENDUM NO ONE

Revisions		
Date	Description	Intls.

STATE OF ALASKA — JOHN BOHAN — CE - 9798 — REGISTERED PROFESSIONAL ENGINEER — 10-26-11

Prepared by:
CITY AND BOROUGH OF JUNEAU
ALASKA'S CAPITAL CITY
ENGINEERING DEPARTMENT

FIRST STREET, DOUGLAS CUL-DE-SAC CONSTRUCTION

CONTRACT NO. E11-293

SECTIONS AND DETAILS

DATE: 5/24/11 | DRAWN BY: STAFF | SCALE: AS SHOWN

SHEET: 2 of 3