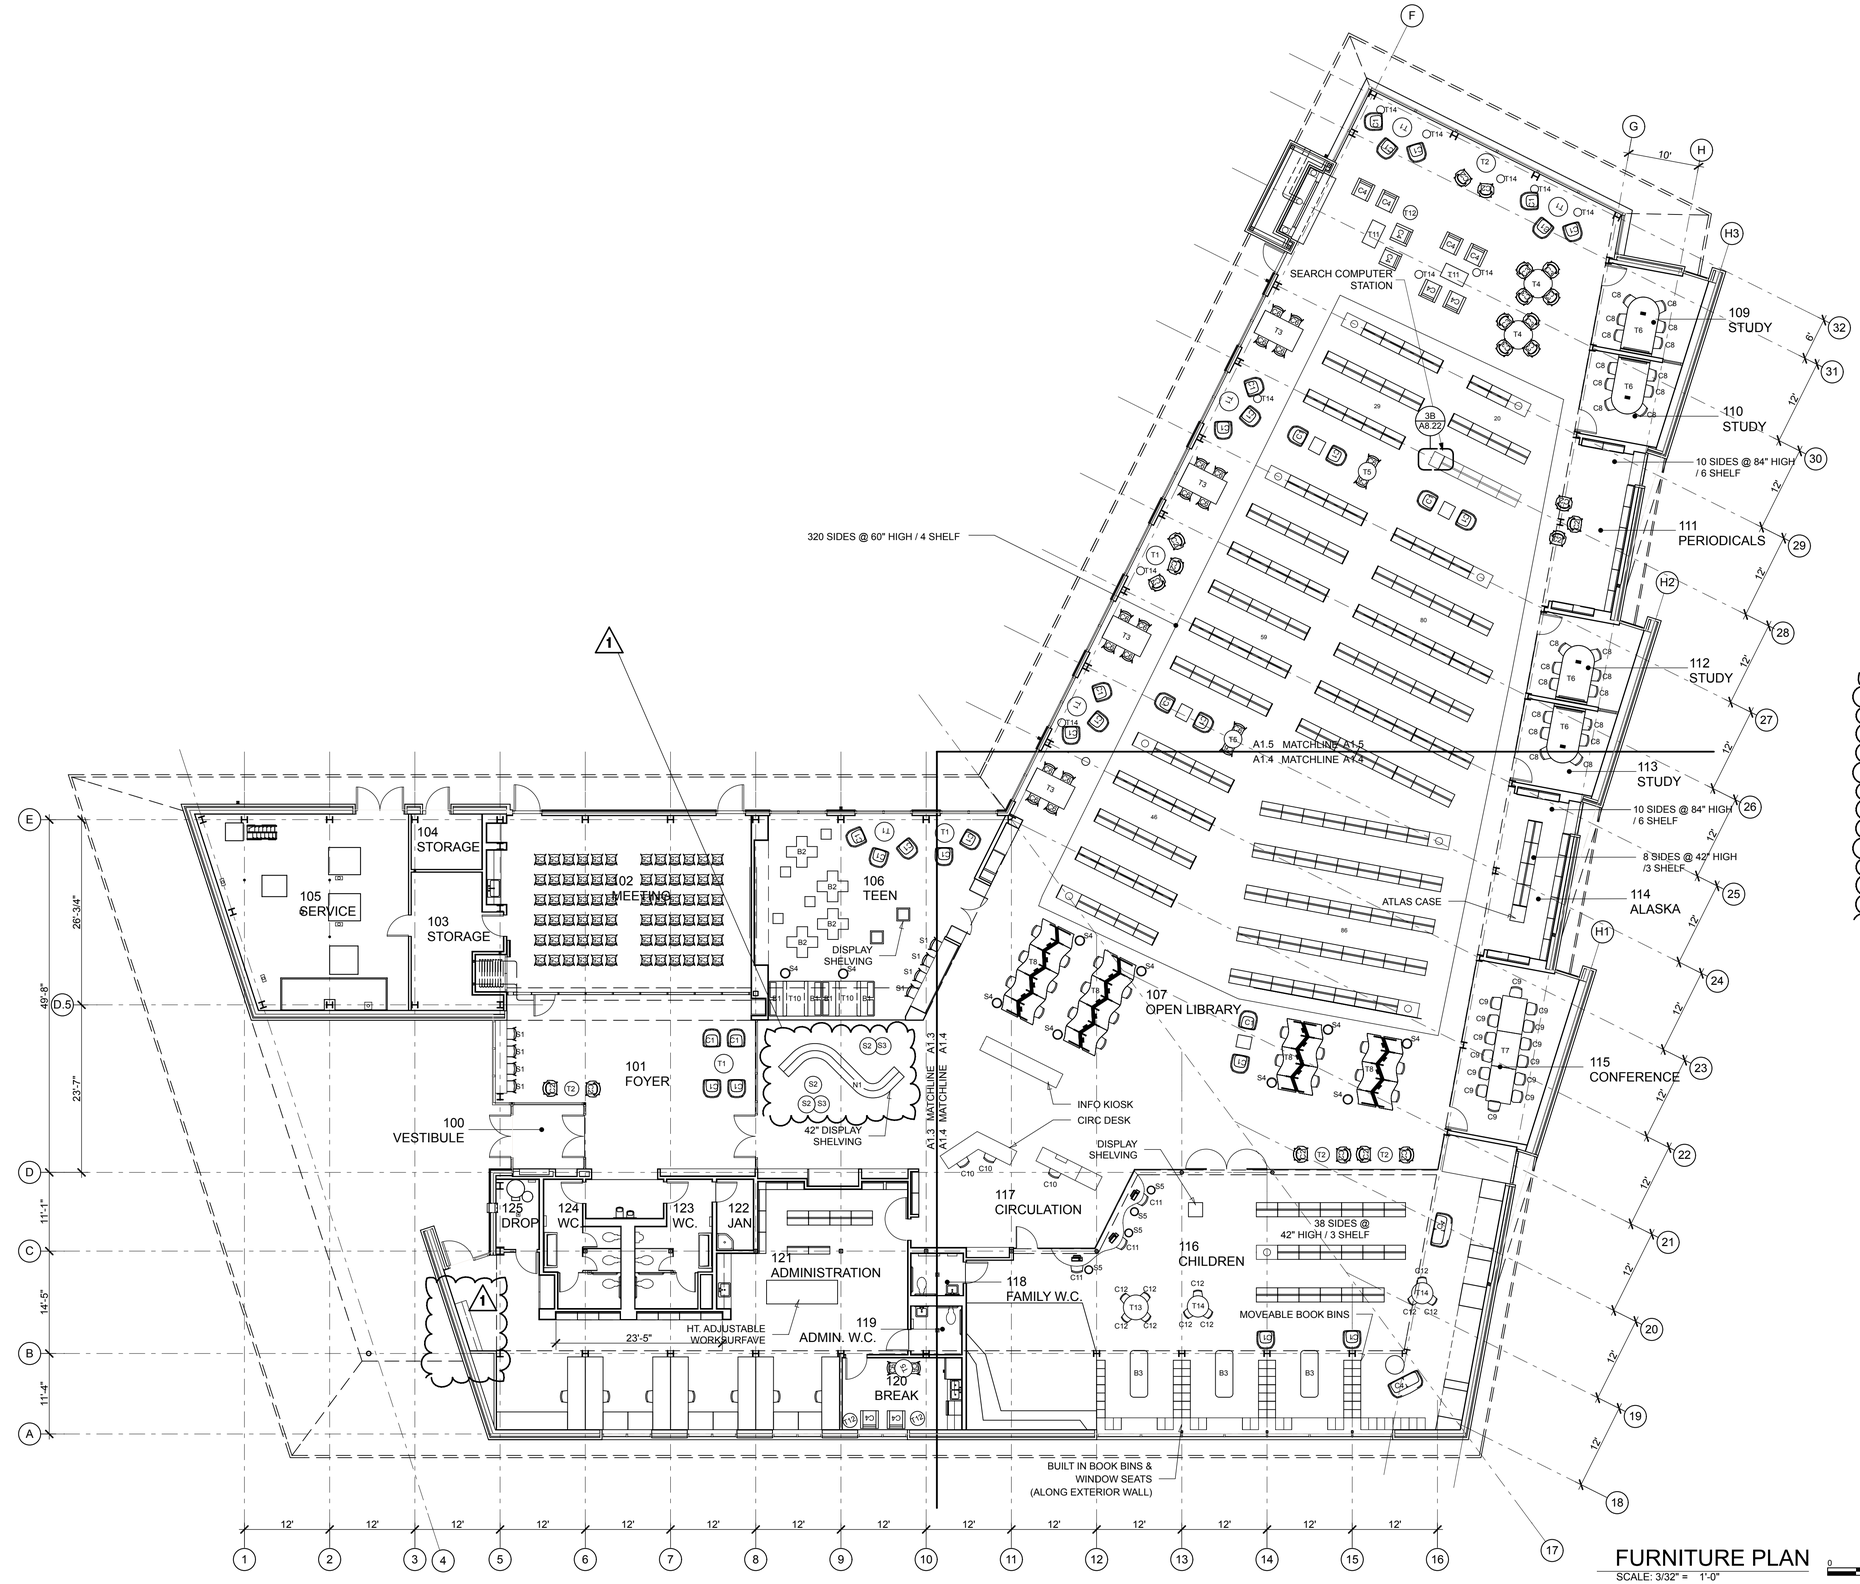

FURNITURE PLAN

SCALE: 3/32" = 1'-0"

0 8" 16" 24"

FURNITURE PLAN NOTES

1. ALL FURNITURE IDENTIFIED ON THIS SHEET WITH AN IDENTIFIER, (EXAMPLE: C2, B1 OR T14) IS OWNER FURNISHED.
2. ALL FURNITURE IDENTIFIED ON THIS SHEET (EXCEPT ANY FURNITURE WITH POWER OR DATA CONNECTED TO IT IS OFCI. THIS INCLUDES, BUT IS NOT LIMITED TO T3, T6, T8, T10.) WITH AN IDENTIFIER WILL BE OWNER INSTALLED PER BASE BID, OR CONTRACTOR INSTALLED PER ADDITIVE ALTERNATE 07.
3. ANY FURNITURE NOT IDENTIFIED ON THIS SHEET WITH AN IDENTIFIER IS CONTRACTOR FURNISH AND INSTALL (EXAMPLE: CIRCULATION DESK).
4. REFER TO FFE SCHEDULE FOR FURNITURE TYPE AND MODEL.

BASE BID SHELVING LEGEND

TYPE 1 ADMIN 121:

TYPE 2 CHILDREN 116:

TYPE 3 REFERENCE OPEN LIBRARY 107:

TYPE 3 REFERENCE OPEN LIBRARY 107:

TYPE 4 OPEN LIBRARY 107:

TYPE 5 PERIODICALS 111:

TYPE 6 CIRCULATION 117:

STATE OF ALASKA 49TH
JAMES F.S. BIBB
A-9949
REGISTERED PROFESSIONAL ARCHITECT
3/3/14

100% CONSTRUCTION DOCUMENTS

NorthWind Architects LLC
126 Seward St
Juneau, AK 99801
Ph #907.586.6150
www.northwindarch.com

THA
ARCHITECTURE

1" ACTUAL

IF THE ABOVE DIMENSION DOES NOT MEASURE ONE INCH (1") EXACTLY, THIS DRAWING WILL HAVE BEEN ENLARGED OR REDUCED, AFFECTING ALL LABELED SCALES.

MENDENHALL VALLEY PUBLIC LIBRARY

CBJ Contract # E14-051

Juneau, Alaska

SHEET TITLE:

FURNITURE PLAN

REVISION:

1 ADDENDUM 04, 3/24/14
2 -
3 -
4 -

SHEET #

A1.1

DATE: 03/03/2014

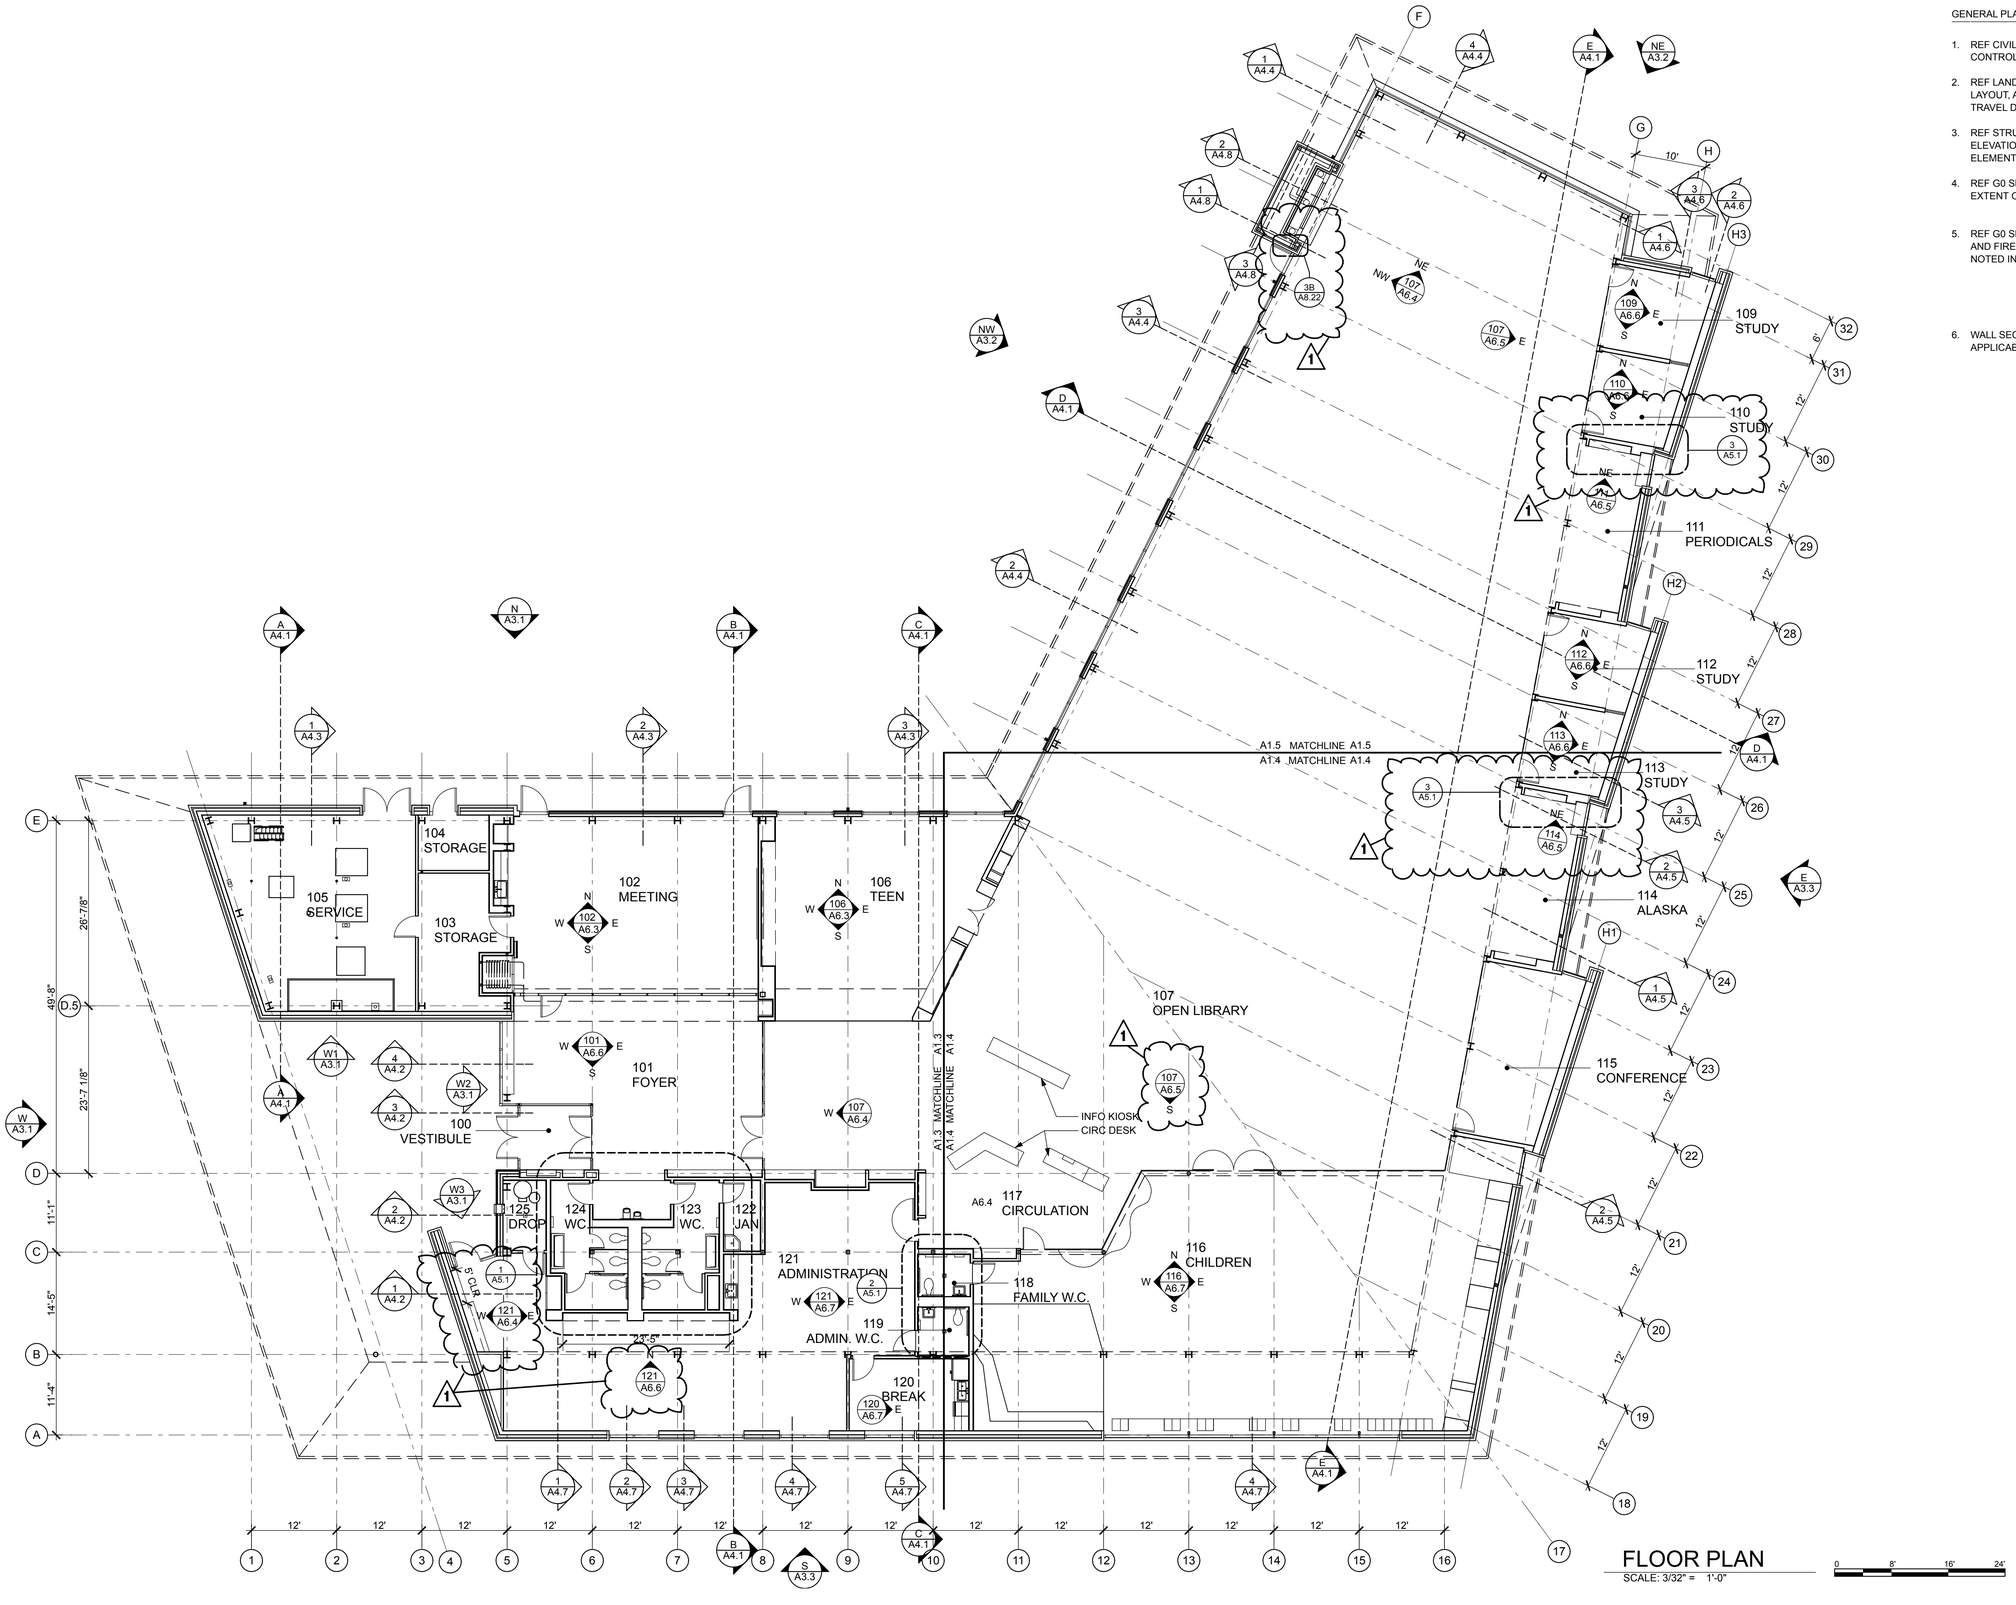

FLOOR PLAN
SCALE: 3/32" = 1'-0"

0 8' 16' 24'

GENERAL PLAN NOTES

1. REF CIVIL DRAWINGS FOR GRADING AND HORIZONTAL CONTROL DRAWINGS.
2. REF LANDSCAPE DRAWINGS FOR ALL SITE MATERIALS, LAYOUT, AND ACCESS COMPLIANCE SITE/PATH OF TRAVEL DRAWINGS.
3. REF STRUCTURAL DRAWINGS FOR DIMENSIONS AND ELEVATIONS OF STRUCTURAL SLAB AND WALL ELEMENTS.
4. REF G0 SERIES DRAWINGS FOR CODE SUMMARIES AND EXTENT OF FIRE-RATED CONSTRUCTION.
5. REF G0 SERIES DRAWINGS FOR ALL WALL TYPE DETAILS AND FIRE-RATED ASSEMBLIES. IF WALL TYPE IS NOT NOTED IN THE PLAN THEN THE WALL TYPE SHALL BE. EA 13
6. WALL SECTIONS DESCRIBE TYPICAL ASSEMBLIES APPLICABLE TO ALL SIMILAR CONDITIONS.

STATE OF ALASKA 49TH
JAMES F.S. BIBB
A-9949
REGISTERED PROFESSIONAL ARCHITECT
3/3/14

100% CONSTRUCTION DOCUMENTS

NorthWind Architects LLC
126 Seward St
Juneau, AK 99801
Ph #907.586.6150
www.northwindarch.com

THA
ARCHITECTURE

1" ACTUAL

IF THE ABOVE DIMENSION DOES NOT MEASURE ONE INCH (1") EXACTLY, THIS DRAWING WILL HAVE BEEN ENLARGED OR REDUCED, AFFECTING ALL LABELED SCALES.

MENDENHALL VALLEY PUBLIC LIBRARY

CBJ Contract # E14-051
Juneau, Alaska

SHEET TITLE:
REFERENCE FLOOR PLAN

REVISION:
1 ADDENDUM 04, 3/24/14
2 -
3 -
4 -

SHEET # A1.2
DATE: 03/03/2014

PREFORMED COPING LEGEND

PREFORMED CORNER AND END PIECES



COPING NOTES

1. SEE LOW ROOF PLAN: A2.1 FOR PREFORMED CORNERS AND ENDS
2. ALUM COPING LENGTHS SHALL NOT EXCEED 10'-0"
3. WELD AND GRIND SMOOTH ALL SEAMS PRIOR TO PNT COATING.
4. PROVIDE 12" BACKING PLATE AT JOINTS. SEE DETAIL 2/A2.1
5. PROVIDE 3/32" GAP AT JOINTS. SEE DETAIL 2/A2.1

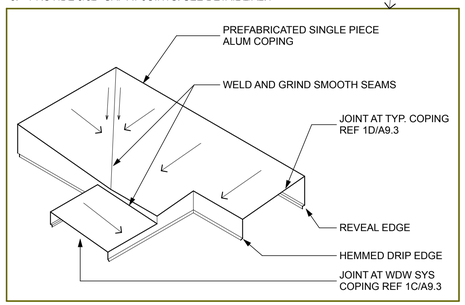

1 PREFORMED COPING AXO

NOT TO SCALE

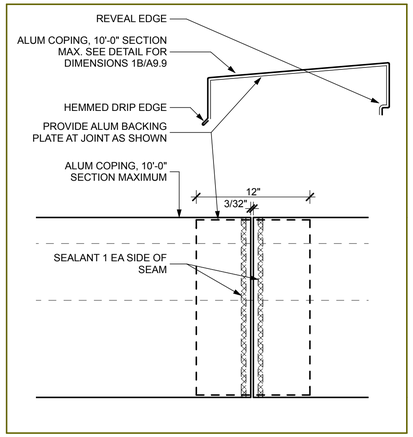

2 COPING AT JOINT

NOT TO SCALE

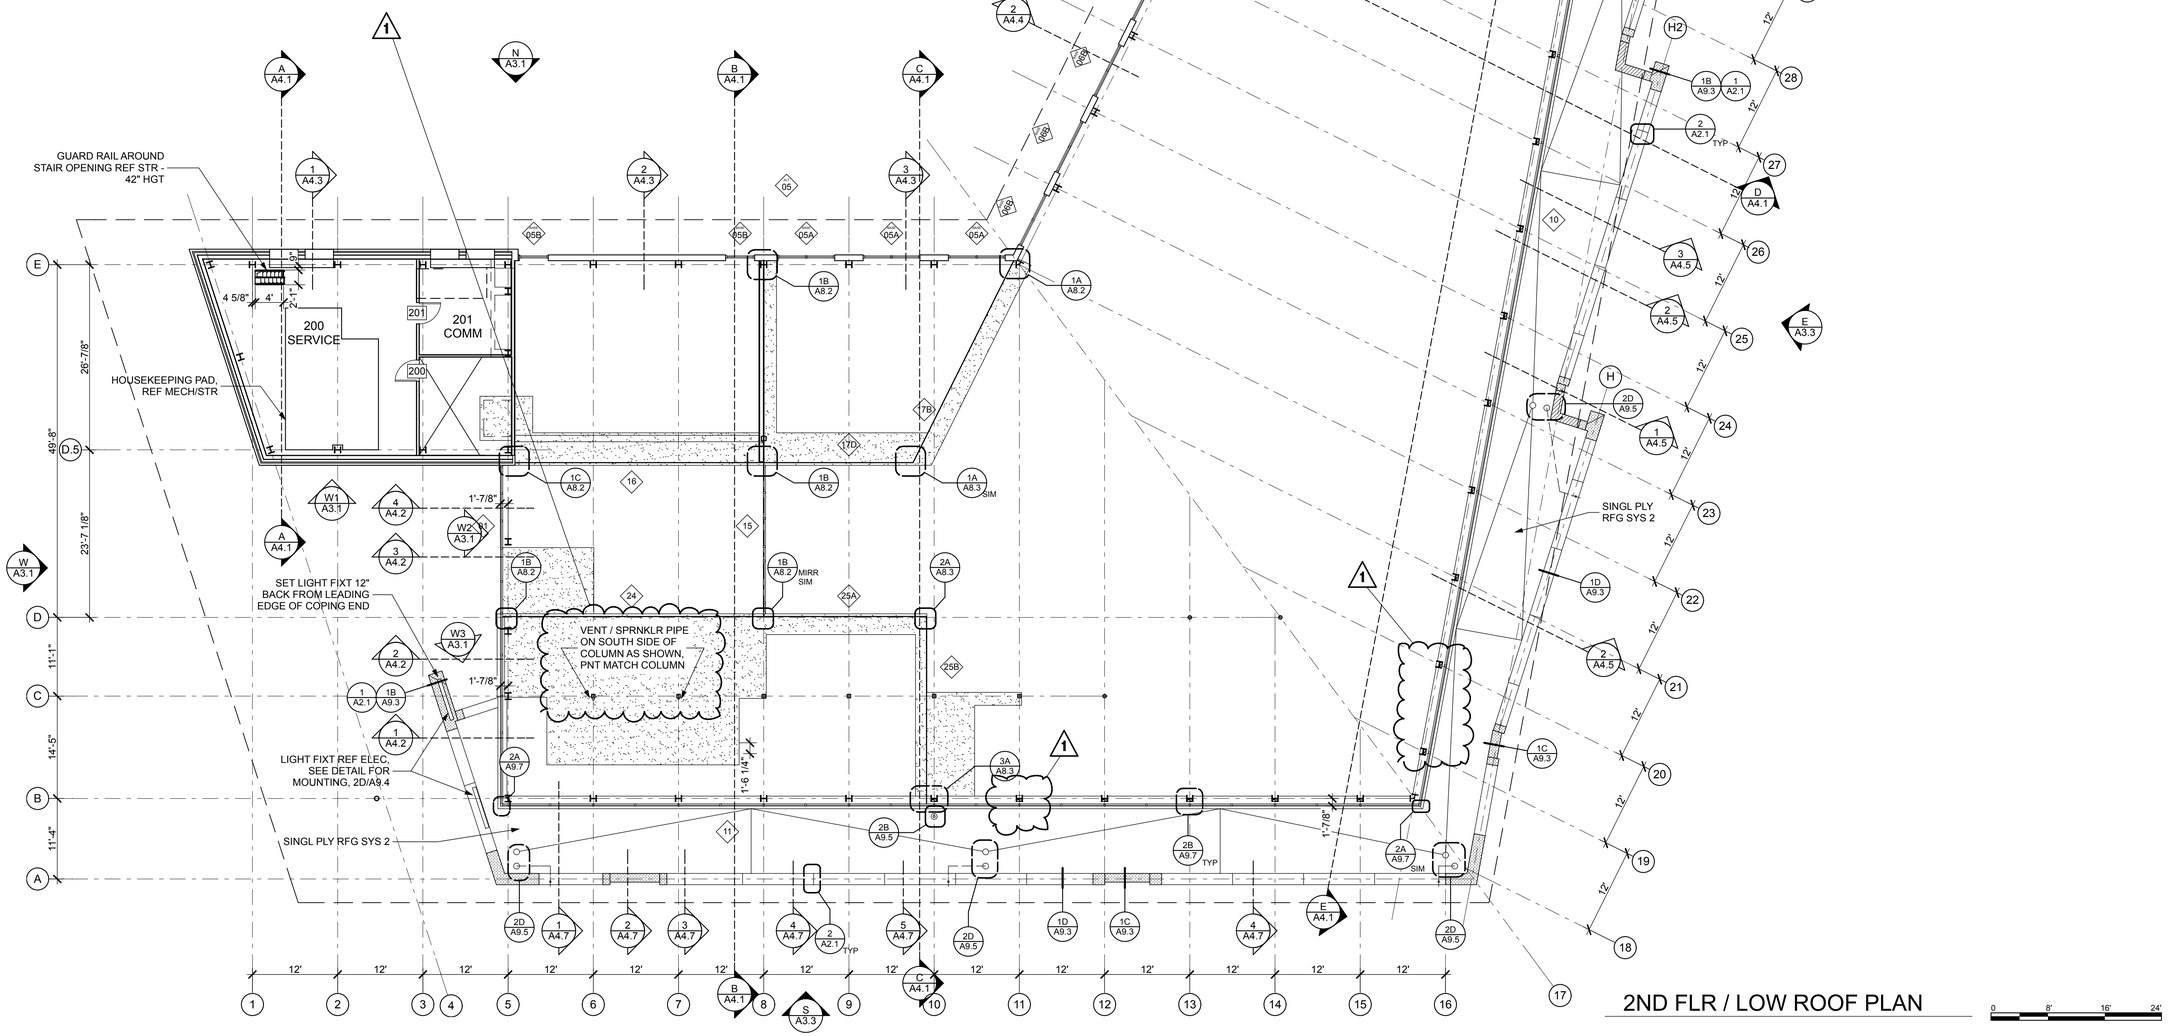

2ND FLR / LOW ROOF PLAN

0 8' 16' 24'

GENERAL ROOFING NOTES

1. HIGH ROOF ASSEMBLY BASE BID IS MEMB RFG 1, ADDITIVE ALTERNATE 02 IS SHT MTL RFG 1
2. SEE DETAILS 1D,1C/A9.5 FOR HIGH ROOF BASE BID AND ALTERNATE ASSEMBLIES
3. HEAT TRACE GUTTER AND DOWNSPOUTS, REF ELEC

STATE OF ALASKA 49TH JAMES F.S. BIBB A-9949 REGISTERED PROFESSIONAL ARCHITECT

3/3/14

100% CONSTRUCTION DOCUMENTS

NorthWind Architects LLC
126 Seward St
Juneau, AK 99801
Ph #907.586.6150
www.northwindarch.com

THA
ARCHITECTURE

1" ACTUAL

IF THE ABOVE DIMENSION DOES NOT MEASURE ONE INCH (1") EXACTLY, THIS DRAWING WILL HAVE BEEN ENLARGED OR REDUCED, AFFECTING ALL LABELED SCALES.

MENDENHALL VALLEY PUBLIC LIBRARY

CBJ Contract # E14-051

Juneau, Alaska

SHEET TITLE:

2ND FLR / LOW ROOF PLAN

REVISION:

1 ADDENDUM 04, 3/24/14
2 -
3 -
4 -

SHEET # A2.1

DATE: 03/03/2014

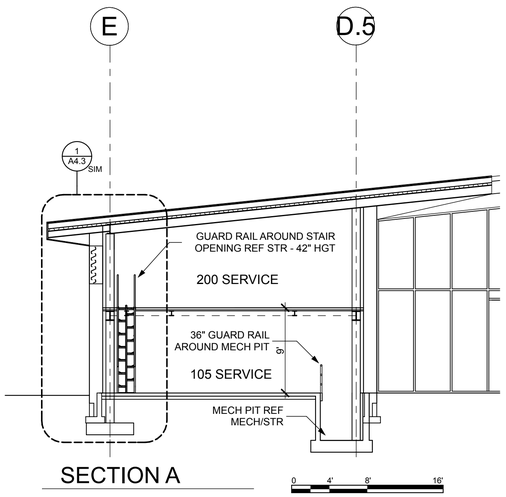

SECTION A

0 4' 8' 16'

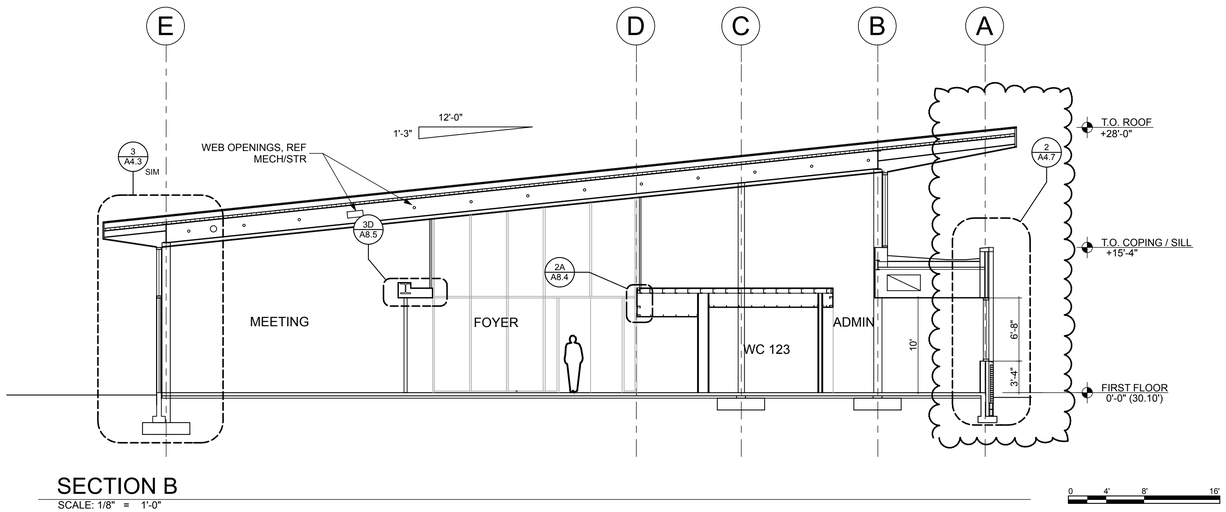

SECTION B

SCALE: 1/8" = 1'-0"

0 4' 8' 16'

GENERAL BUILDING SECTION NOTES

1. REF CIVIL DRAWINGS FOR GRADING.
2. REF LANDSCAPE DRAWINGS FOR SITE PAVING.
3. REF G0 SERIES DRAWINGS FOR WALL TYPES.
4. REF A8 SERIES DRAWINGS FOR ADDITIONAL EXTERIOR DETAILS.
5. REF REFLECTED CEILING PLANS FOR CEILING HEIGHTS AND ADDITIONAL CEILING DETAILS NOT REFERENCED.
6. REF MECHANICAL FOR ADDITIONAL SYSTEM BUILDING SECTIONS.
7. PROVIDE AIRTIGHT CONSTRUCTION AT ALL MECHANICAL PLENUMS.

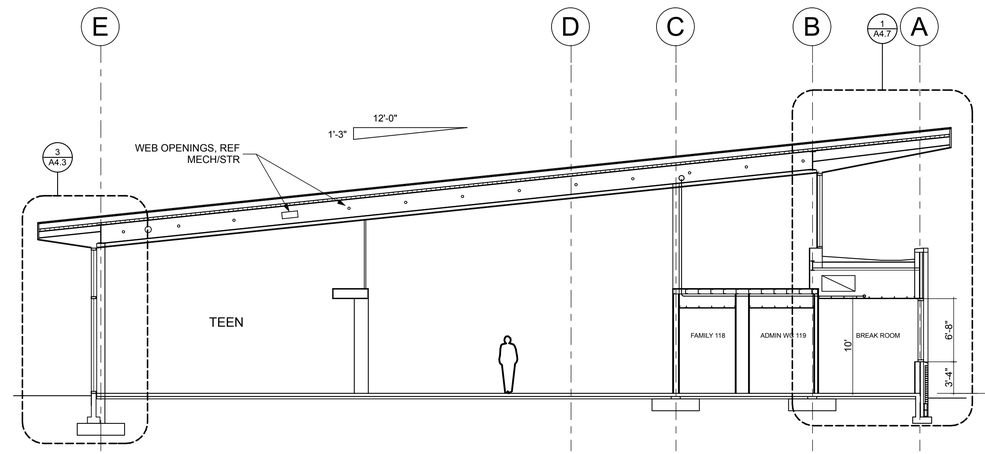

SECTION C

SCALE: 1/8" = 1'-0"

0 4' 8' 16'

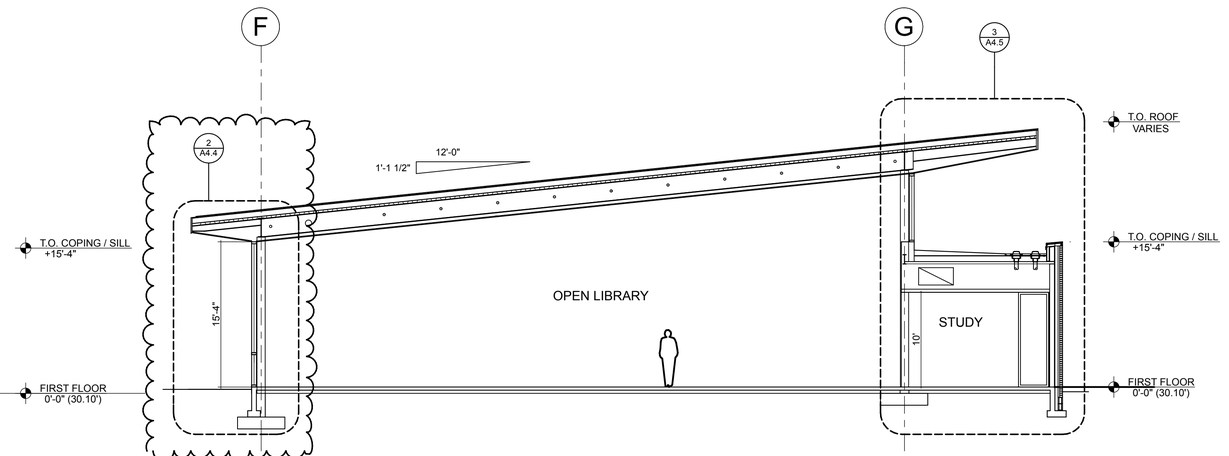

SECTION D

SCALE: 1/8" = 1'-0"

0 4' 8' 16'

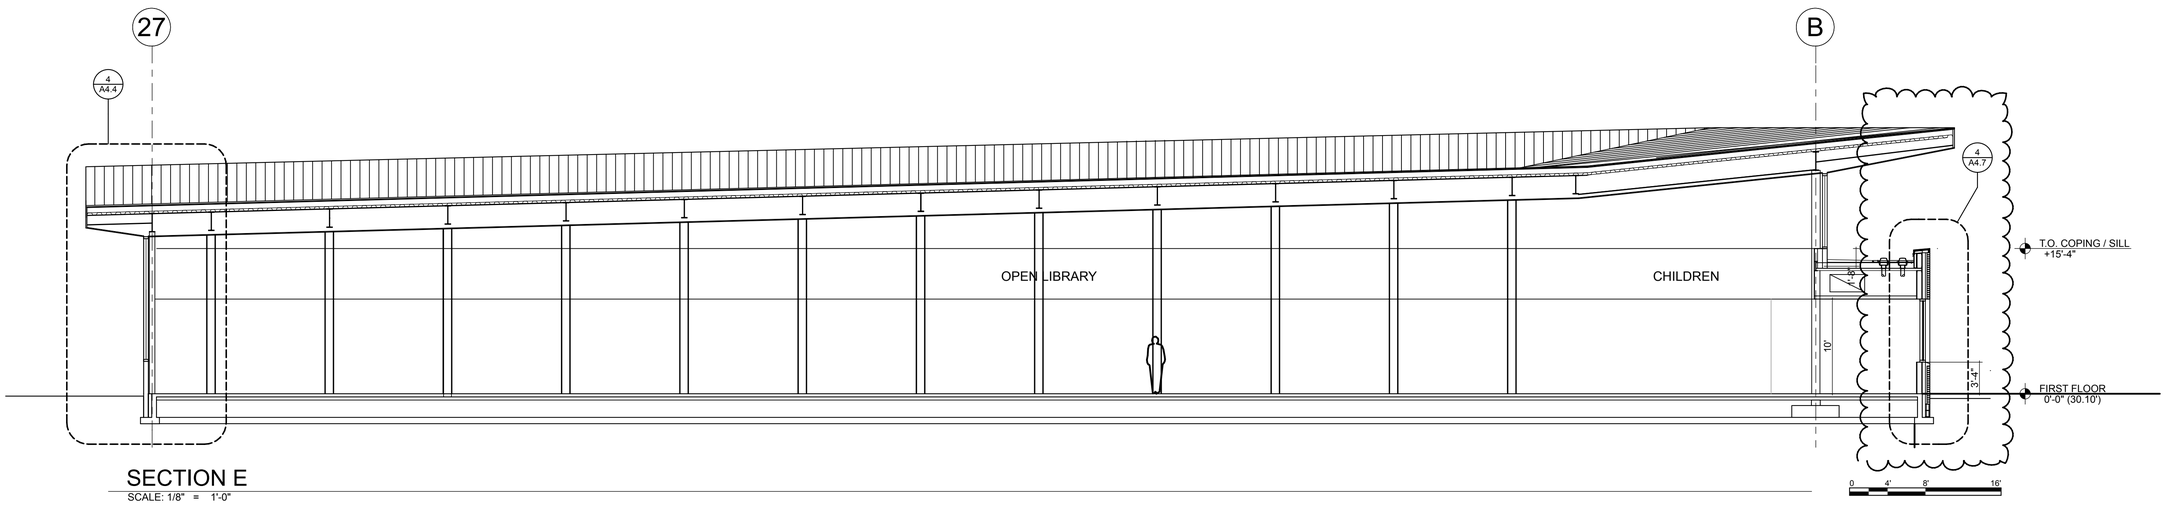

SECTION E

SCALE: 1/8" = 1'-0"

0 4' 8' 16'

STATE OF ALASKA
49 TH
JAMES F.S. BIBB
A-9949
REGISTERED PROFESSIONAL ARCHITECT
3/3/14

100% CONSTRUCTION DOCUMENTS

NorthWind Architects LLC
126 Seward St
Juneau, AK 99801
Ph #907.586.6150
www.northwindarch.com

THA
ARCHITECTURE

1" ACTUAL

IF THE ABOVE DIMENSION DOES NOT MEASURE ONE INCH (1") EXACTLY, THIS DRAWING WILL HAVE BEEN ENLARGED OR REDUCED, AFFECTING ALL LABELED SCALES.

MENDENHALL VALLEY PUBLIC LIBRARY

CBJ Contract # E14-051
Juneau, Alaska

SHEET TITLE:
BUILDING SECTIONS

REVISION:
1 ADDENDUM 04, 3/24/14
2 -
3 -
4 -

SHEET # A4.1

DATE: 03/03/2014

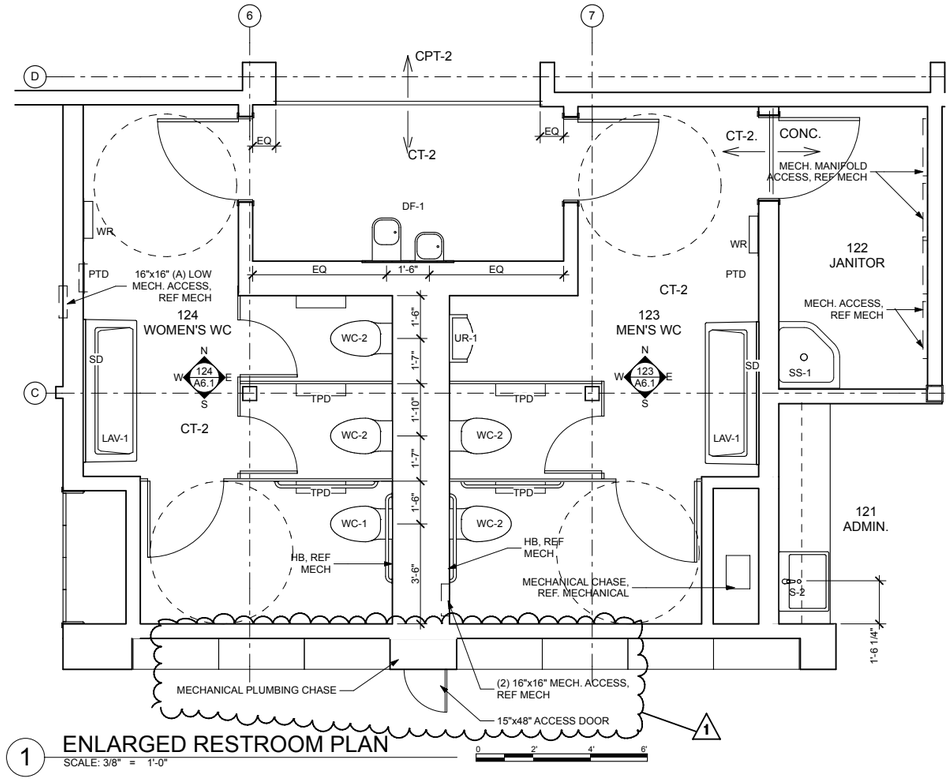

1 ENLARGED RESTROOM PLAN
SCALE: 3/8" = 1'-0"

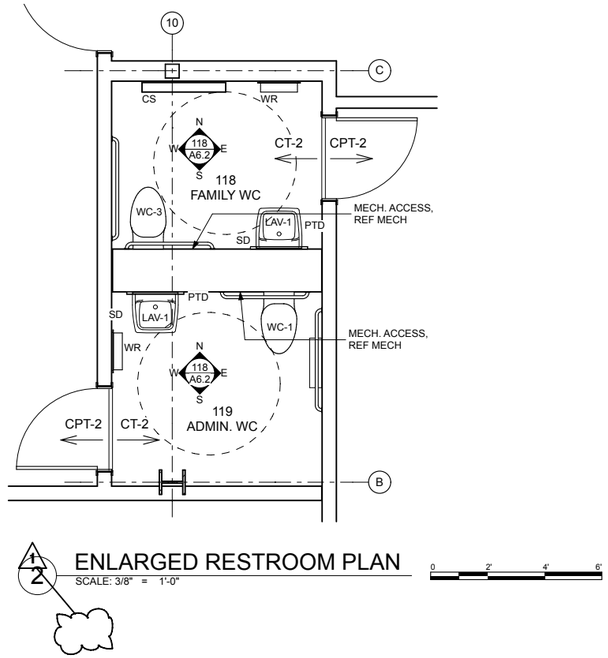

1/2 ENLARGED RESTROOM PLAN
SCALE: 3/8" = 1'-0"

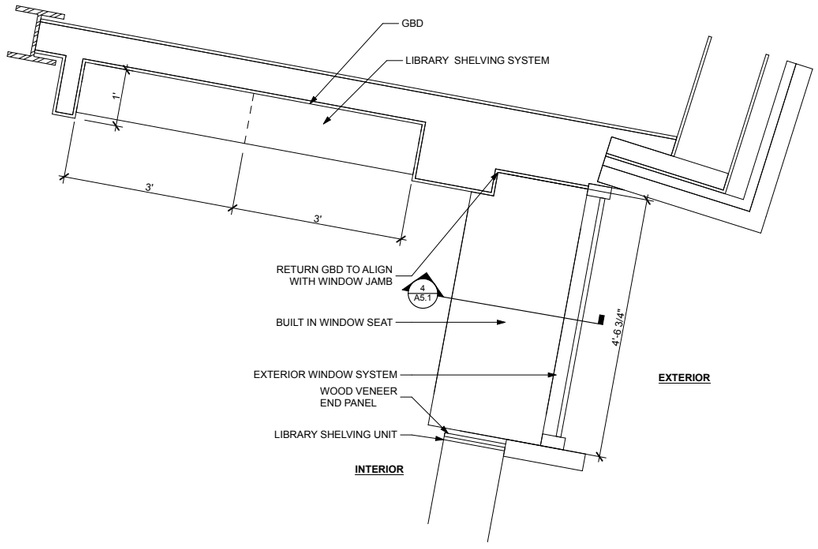

3 WINDOW SEAT PLAN
SCALE: 3/4" = 1'-0"

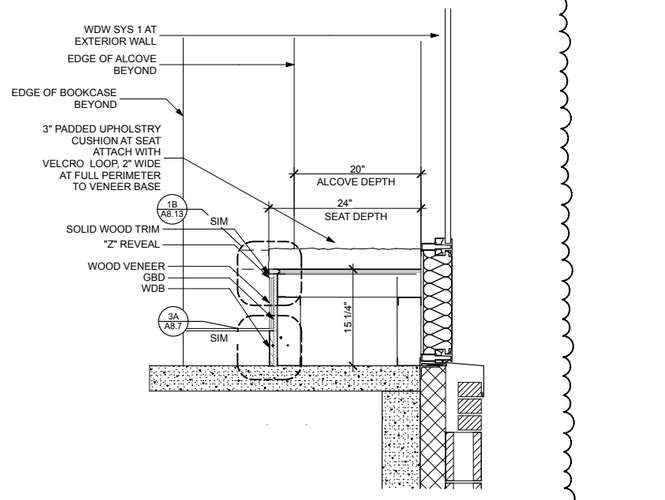

4 BUILT IN WINDOW SEAT SECTION
SCALE: 1" = 1'-0"

JAMES F.S. BIBB
A-9949
REGISTERED PROFESSIONAL ARCHITECT
STATE OF ALASKA
49 TH
3/3/14

100% CONSTRUCTION DOCUMENTS

NorthWind Architects LLC
126 Seward St
Juneau, AK 99801
Ph #907.586.6150
www.northwindarch.com

THA
ARCHITECTURE

1" ACTUAL

IF THE ABOVE DIMENSION DOES NOT MEASURE ONE INCH (1") EXACTLY, THIS DRAWING WILL HAVE BEEN ENLARGED OR REDUCED, AFFECTING ALL LABELED SCALES.

MENDENHALL VALLEY PUBLIC LIBRARY

CBJ Contract # E14-051
Juneau, Alaska

SHEET TITLE:
ENLARGED WC PLANS

REVISION:
1 ADDENDUM 04, 3/24/14
2 -
3 -
4 -

SHEET # A5.1

DATE: 03/03/2014

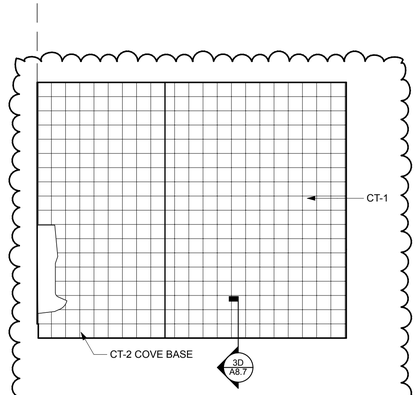

123 N

MEN'S W.C.

SCALE: 3/8" = 1'-0"

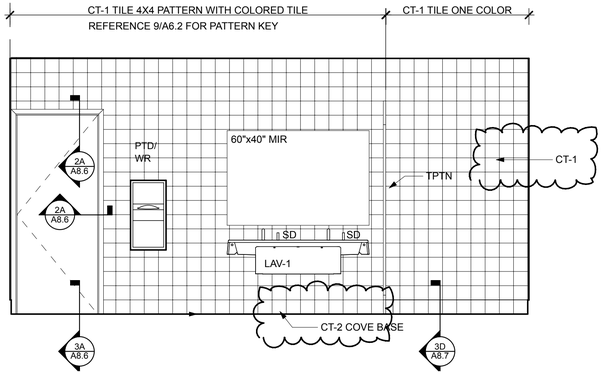

123 E

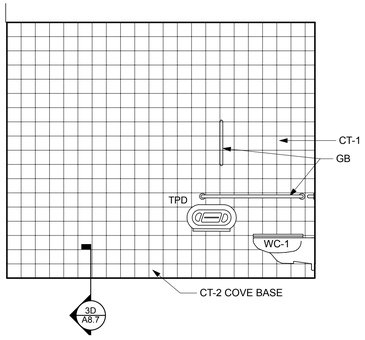

123 S

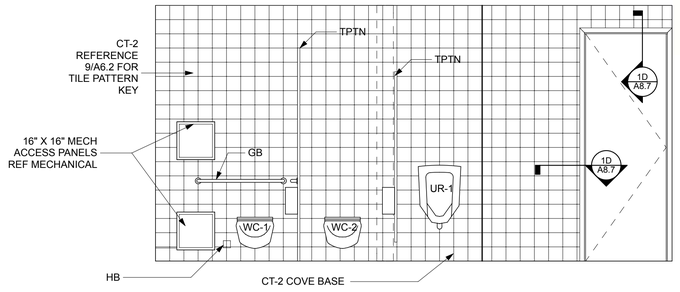

123 W

0 2' 4' 6'

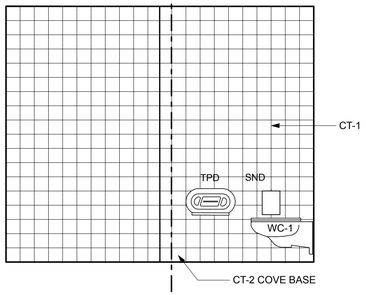

124 N

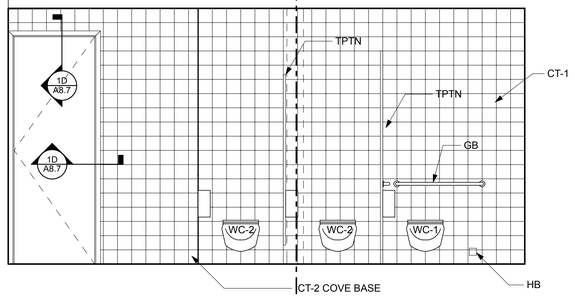

124 E

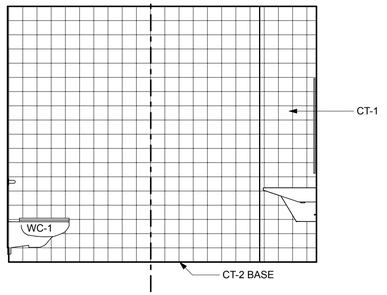

124 S

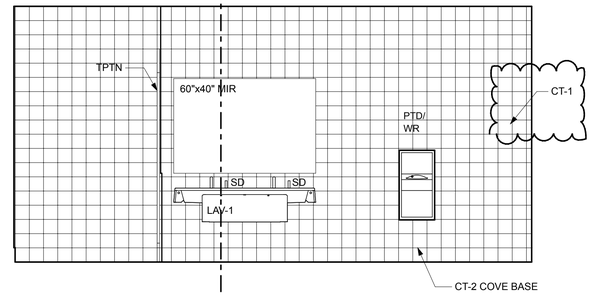

124 W

WOMEN'S W.C.

SCALE: 3/8" = 1'-0"

0 2' 4' 6'

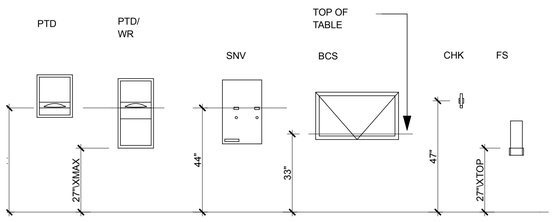

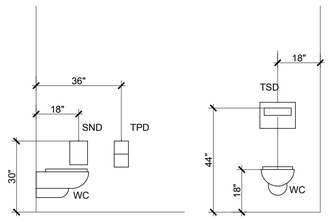

STANDARD TOILET STALL

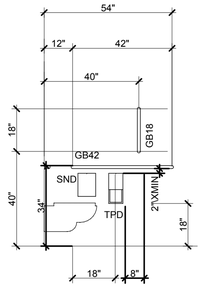

ACCESSIBLE TOILET STALL

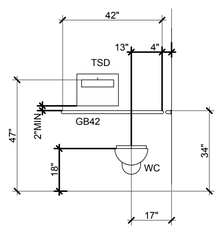

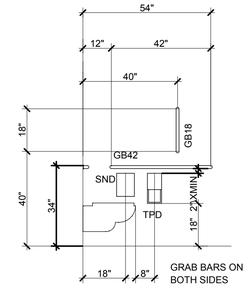

AMBULATORY TOILET STALL

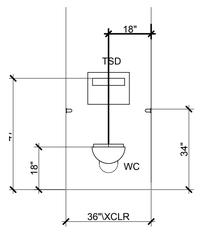

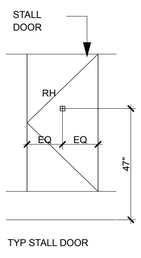

TYP STALL DOOR

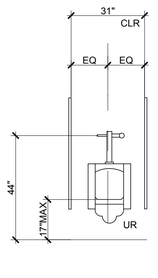

ACCESSIBLE URINAL

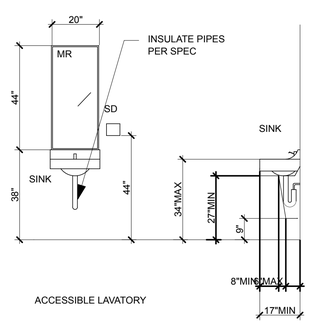

ACCESSIBLE LAVATORY

1 DIAGRAM - MOUNTING HEIGHTS

SCALE: 3/8" = 1'-0"

KEY - DEVICES ABBREVIATIONS

ADA	AUTOMATIC DOOR ACTUATOR
FA	FIRE ALARM LOCATION, REF ELECTRICAL FOR TYPE
AVC	AUDIO VISUAL CABINET
AWP	ACOUSTICAL WALL PANEL
CHK	COAT HOOK
CG	CORNER GUARD
CLK	CLOCK
CUH	CABINET UNIT HEATER
DF	DRINKING FOUNTAIN
EDO	DATA OR ELECTRICAL OUTLET
FEC	FIRE EXTINGUISHER CABINET
FTR	FINNED TUBE RADIATOR, REF MECH
LS	LIGHT SWITCH
LC	LIGHTING CONTROLS
MB	MARKER BOARD
PSC	PROJECTOR SCREEN
SPKR	SPEAKER
SECR	SECURITY CARD READER
SH	SHELVING
SN	SIGNAGE, REF SPECS
SPK	SPEAKER OUTLET
SPNK	SPRINKLER
TCB	TACKBOARD
THERM	THERMOSTAT
PTD	PAPER TOWEL DISPENSER
PTD/WR	PAPER TOWEL DISPENSER/WASTE RECEPTICLE
SNV	SANITARY NAPKIN VENDING
BCS	BABY CHANGING STATION
FS	FOLDING SHELF
WC	WATER CLOSET
SND	SANITARY NAPKIN DISPENSER
TSD	TOILET SEAT DISPENSER
GB	GRAB BAR
UR	URINAL
MR	MIRROR
SD	SOAP DISPENSER
MB	MARKER BOARD

GENERAL INTERIOR ELEVATION NOTES

1. REFERENCE G0 SERIES DRAWINGS FOR CODE SUMMARIES AND EXTENT OF FIRE-RATD CONSTRUCTION
2. REFERENCE MECHANICAL, ELECTRICAL, LIGHTING, AND DATA DRAWINGS FOR ADDITIONAL WALL MOUNTED ITEMS
3. REFERENCE REFLECTED CEILING PLANS FOR CEILING HEIGHT AND HORIZONTAL LOCATION OF LIGHT FIXTURES
4. DIMENSIONS ARE FROM FINISH FLOOR, UNLESS OTHERWISE NOTED
5. PROVIDE UNIFORMED SIZE ACCESS PANELS AT SINGLE ELEVATION ON EACH ELEVATION WHERE MULTIPLE PANELS OCCUR

STATE OF ALASKA 49 TH
JAMES F.S. BIBB
A-9949
REGISTERED PROFESSIONAL ARCHITECT
3/3/14
100% CONSTRUCTION DOCUMENTS

NorthWind Architects LLC
126 Seward St
Juneau, AK 99801
Ph #907.586.6150
www.northwindarch.com

THA
ARCHITECTURE

1" ACTUAL

IF THE ABOVE DIMENSION DOES NOT MEASURE ONE INCH (1") EXACTLY, THIS DRAWING WILL HAVE BEEN ENLARGED OR REDUCED, AFFECTING ALL LABELED SCALES.

MENDENHALL VALLEY PUBLIC LIBRARY

CBJ Contract # E14-051
Juneau, Alaska

SHEET TITLE:
INTERIOR ELEVATIONS WC

REVISION:
1 ADDENDUM 04, 3/24/14
2 -
3 -
4 -

SHEET # A6.1

DATE: 03/03/2014

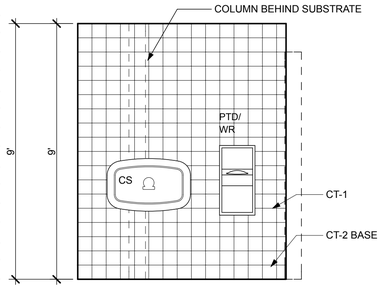

118 N

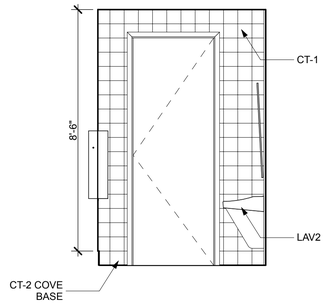

118 E

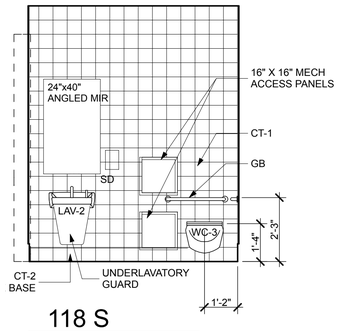

118 S

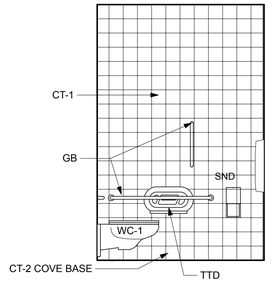

118 W

FAMILY W.C.

fixture dimensions set to childrens age 9-12 advisory specifications ADAAG 2010

SCALE: 3/8" = 1'-0"

0 2' 4' 6'

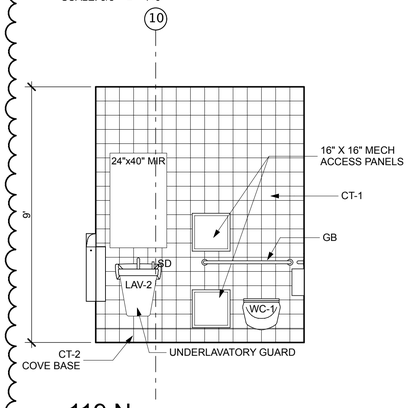

119 N

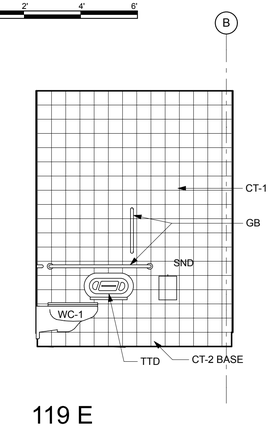

119 E

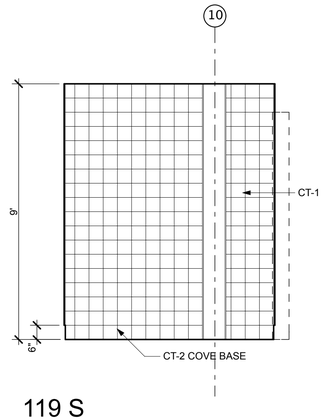

119 S

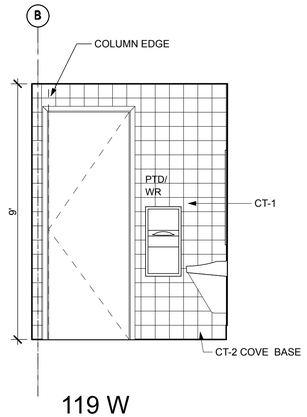

119 W

ADMIN. W.C.

fixture dimensions set to adult ADAAG 2010

SCALE: 3/8" = 1'-0"

0 2' 4' 6'

1

A	B	C	E	D	E	F	B	A	B	D	E
D	A	F	A	B	F	D	C	F	E	B	C
B	F	E	D	C	A	B	E	D	F	B	A
E	B	C	A	E	D	A	B	C	A	D	F
D	A	F	B	C	F	B	E	A	F	C	E
C	E	D	A	B	D	C	D	C	E	A	F

NOTE: TILE LAYOUT PATTERN IS INTENDED TO SHOW DESIGN INTENT. IT IS FOR REFERENCE ONLY AND NOT TO SCALE. PATTERN IS INTENDED TO BE REPEATED IN ITS ENTIRETY AS REQUIRED TO COVER THE AREA INDICATED IN ELEVATIONS. REFERENCE SPECIFICATION FOR ASSOCIATED PRODUCTS AND COLORS.

9 CT-2 TILE PATTERN KEY

SCALE: 1/16" = 1'-0"

GENERAL INTERIOR ELEVATION NOTES

1. REFERENCE G0 SERIES DRAWINGS FOR CODE SUMMARIES AND EXTENT OF FIRE-RATD CONSTRUCTION
2. REFERENCE MECHANICAL, ELECTRICAL, LIGHTING, AND DATA DRAWINGS FOR ADDITIONAL WALL MOUNTED ITEMS
3. REFERENCE REFLECTED CEILING PLANS FOR CEILING HEIGHT AND HORIZONTAL LOCATION OF LIGHT FIXTURES
4. DIMENSIONS ARE FROM FINISH FLOOR, UNLESS OTHERWISE NOTED
5. PROVIDE UNIFORMED SIZE ACCESS PANELS AT SINGLE ELEVATION ON EACH ELEVATION WHERE MULTIPLE PANELS OCCUR

STATE OF ALASKA 49 TH
JAMES F.S. BIBB
A-9949
REGISTERED PROFESSIONAL ARCHITECT
3/3/14
100% CONSTRUCTION DOCUMENTS

NorthWind Architects LLC
126 Seward St
Juneau, AK 99801
Ph #907.586.6150
www.northwindarch.com

THA
ARCHITECTURE

1" ACTUAL

IF THE ABOVE DIMENSION DOES NOT MEASURE ONE INCH (1") EXACTLY, THIS DRAWING WILL HAVE BEEN ENLARGED OR REDUCED, AFFECTING ALL LABELED SCALES.

MENDENHALL VALLEY PUBLIC LIBRARY

CBJ Contract # E14-051
Juneau, Alaska

SHEET TITLE:
INTERIOR ELEVATIONS WC

REVISION:
1 ADDENDUM 04, 3/24/14
2 -
3 -
4 -

SHEET # A6.2

DATE: 03/03/2014

GENERAL INTERIOR ELEVATION NOTES

1. REFERENCE G0 SERIES DRAWINGS FOR CODE SUMMARIES AND EXTENT OF FIRE-RATD CONSTRUCTION
2. REFERENCE MECHANICAL, ELECTRICAL, LIGHTING, AND DATA DRAWINGS FOR ADDITIONAL WALL MOUNTED ITEMS
3. REFERENCE REFLECTED CEILING PLANS FOR CEILING HEIGHT AND HORIZONTAL LOCATION OF LIGHT FIXTURES
4. DIMENSIONS ARE FROM FINISH FLOOR, UNLESS OTHERWISE NOTED
5. PROVIDE UNIFORMED SIZE ACCESS PANELS AT SINGLE ELEVATION ON EACH ELEVATION WHERE MULTIPLE PANELS OCCUR

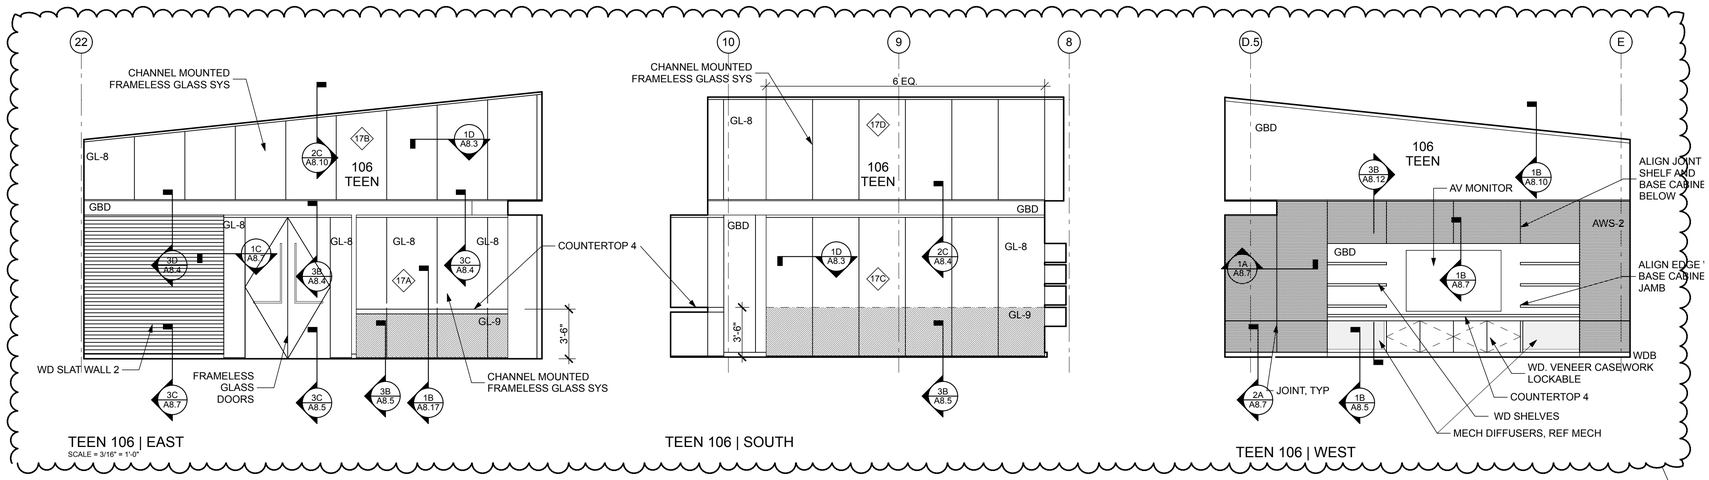

TEEN 106 | EAST
SCALE = 3/16" = 1'-0"

TEEN 106 | SOUTH

TEEN 106 | WEST

TEEN 106
SCALE: 3/16" = 1'-0"

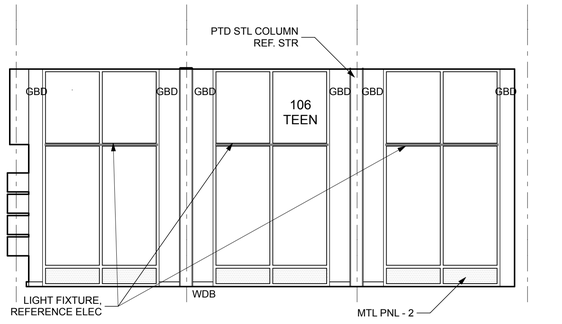

TEEN 106 | NORTH

TEEN 106
SCALE: 3/16" = 1'-0"

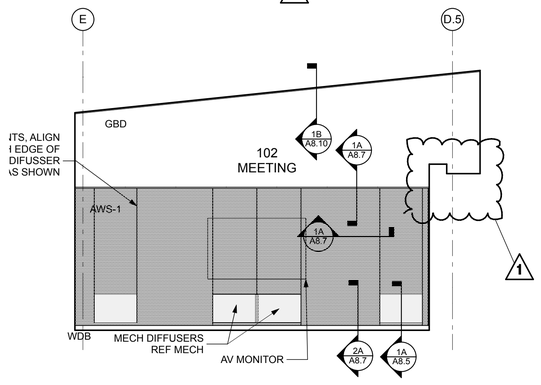

MEETING 102 | EAST

MEETING 102
SCALE: 3/16" = 1'-0"

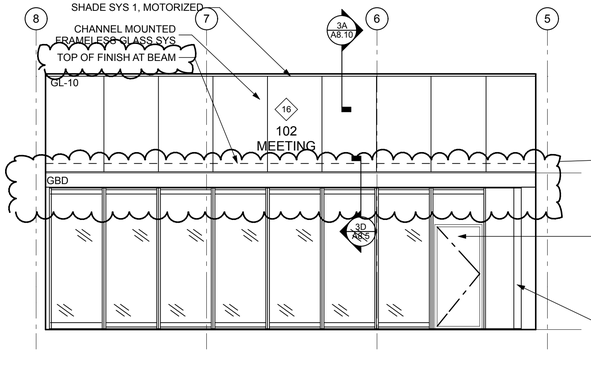

MEETING 102 | SOUTH

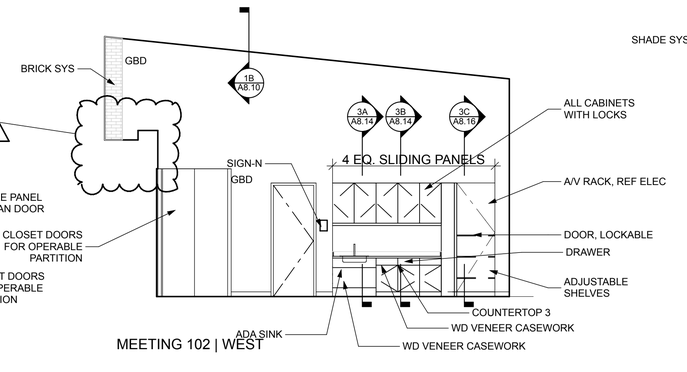

MEETING 102 | WEST

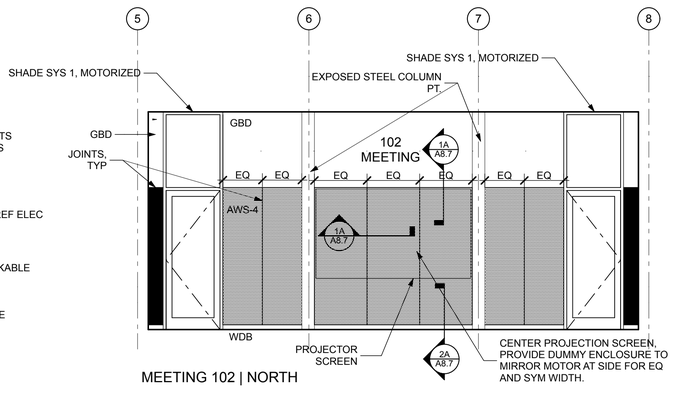

MEETING 102 | NORTH

MEETING 102
SCALE: 3/16" = 1'-0"

STATE OF ALASKA 49TH
JAMES P.S. BIBB A-9949
REGISTERED PROFESSIONAL ARCHITECT
3/3/14
100% CONSTRUCTION DOCUMENTS

NorthWind Architects LLC
126 Seward St
Juneau, AK 99801
Ph #907.586.6150
www.northwindarch.com

THA
ARCHITECTURE

1" ACTUAL

IF THE ABOVE DIMENSION DOES NOT MEASURE ONE INCH (1") EXACTLY, THIS DRAWING WILL HAVE BEEN ENLARGED OR REDUCED, AFFECTING ALL LABELED SCALES.

MENDENHALL VALLEY PUBLIC LIBRARY

CBJ Contract # E14-051
Juneau, Alaska

SHEET TITLE:
INTERIOR ELEVATIONS

REVISION:
1 ADDENDUM 04, 3/24/14
2 -
3 -
4 -

SHEET # A6.3

DATE: 03/03/2014

GENERAL INTERIOR ELEVATION NOTES

1. REFERENCE G0 SERIES DRAWINGS FOR CODE SUMMARIES AND EXTENT OF FIRE-RATD CONSTRUCTION
2. REFERENCE MECHANICAL, ELECTRICAL, LIGHTING, AND DATA DRAWINGS FOR ADDITIONAL WALL MOUNTED ITEMS
3. REFERENCE REFLECTED CEILING PLANS FOR CEILING HEIGHT AND HORIZONTAL LOCATION OF LIGHT FIXTURES
4. DIMENSIONS ARE FROM FINISH FLOOR, UNLESS OTHERWISE NOTED
5. PROVIDE UNIFORMED SIZE ACCESS PANELS AT SINGLE ELEVATION ON EACH ELEVATION WHERE MULTIPLE PANELS OCCUR

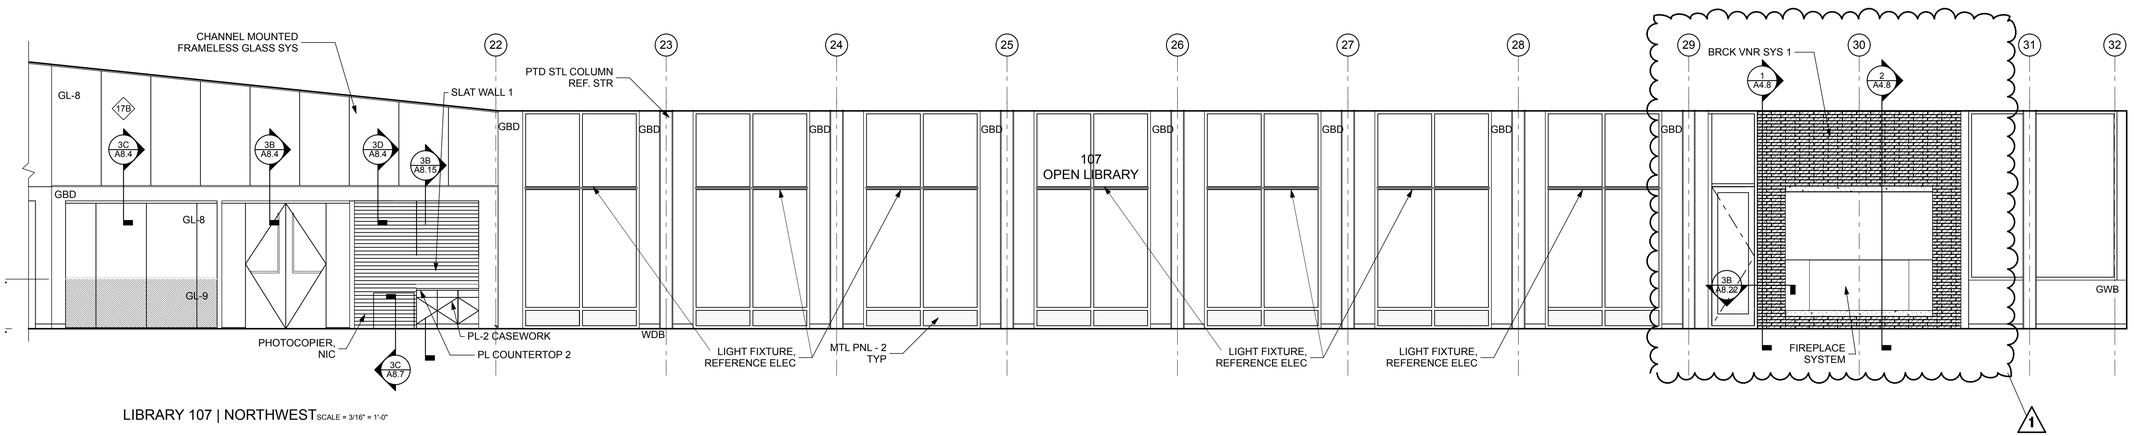

LIBRARY 107 | NORTHWEST SCALE = 3/16" = 1'-0"

LIBRARY 107

SCALE: 3/16" = 1'-0"

0 4' 8' 12'

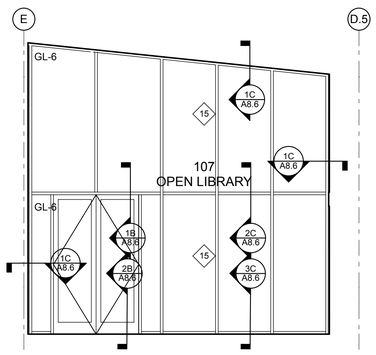

LIBRARY 107 | WEST

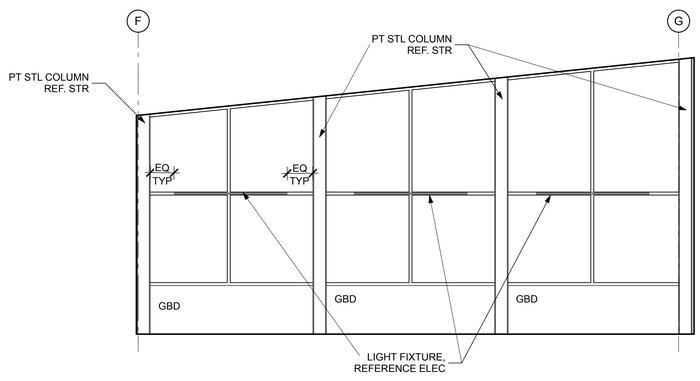

LIBRARY 107 | NORTHEAST

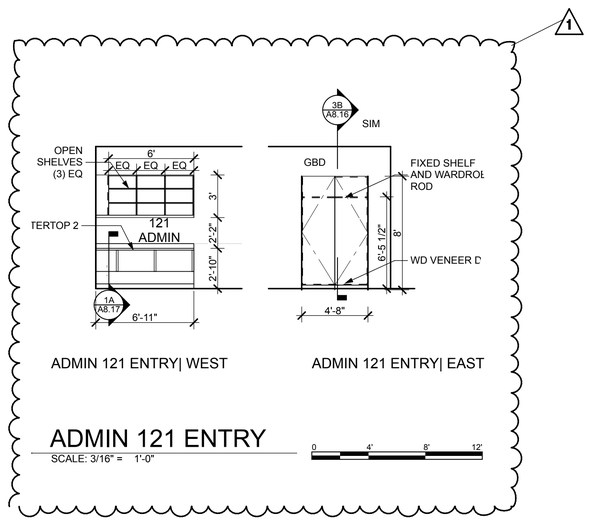

ADMIN 121 ENTRY

SCALE: 3/16" = 1'-0"

0 4' 8' 12'

LIBRARY 107

SCALE: 3/16" = 1'-0"

0 4' 8' 12'

STATE OF ALASKA 49TH
JAMES F.S. BIBB
A-9949
REGISTERED PROFESSIONAL ARCHITECT
3/3/14

100% CONSTRUCTION DOCUMENTS

NorthWind Architects LLC
126 Seward St
Juneau, AK 99801
Ph #907.586.6150
www.northwindarch.com

THA
ARCHITECTURE

1" ACTUAL

IF THE ABOVE DIMENSION DOES NOT MEASURE ONE INCH (1") EXACTLY, THIS DRAWING WILL HAVE BEEN ENLARGED OR REDUCED, AFFECTING ALL LABELED SCALES.

MENDENHALL VALLEY PUBLIC LIBRARY

CBJ Contract # E14-051
Juneau, Alaska

SHEET TITLE:
INTERIOR ELEVATIONS

REVISION:
1 ADDENDUM 04, 3/24/14
2 -
3 -
4 -

SHEET # A6.4

DATE: 03/03/2014

GENERAL INTERIOR ELEVATION NOTES

1. REFERENCE G0 SERIES DRAWINGS FOR CODE SUMMARIES AND EXTENT OF FIRE-RATD CONSTRUCTION
2. REFERENCE MECHANICAL, ELECTRICAL, LIGHTING, AND DATA DRAWINGS FOR ADDITIONAL WALL MOUNTED ITEMS
3. REFERENCE REFLECTED CEILING PLANS FOR CEILING HEIGHT AND HORIZONTAL LOCATION OF LIGHT FIXTURES
4. DIMENSIONS ARE FROM FINISH FLOOR, UNLESS OTHERWISE NOTED
5. PROVIDE UNIFORMED SIZE ACCESS PANELS AT SINGLE ELEVATION ON EACH ELEVATION WHERE MULTIPLE PANELS OCCUR

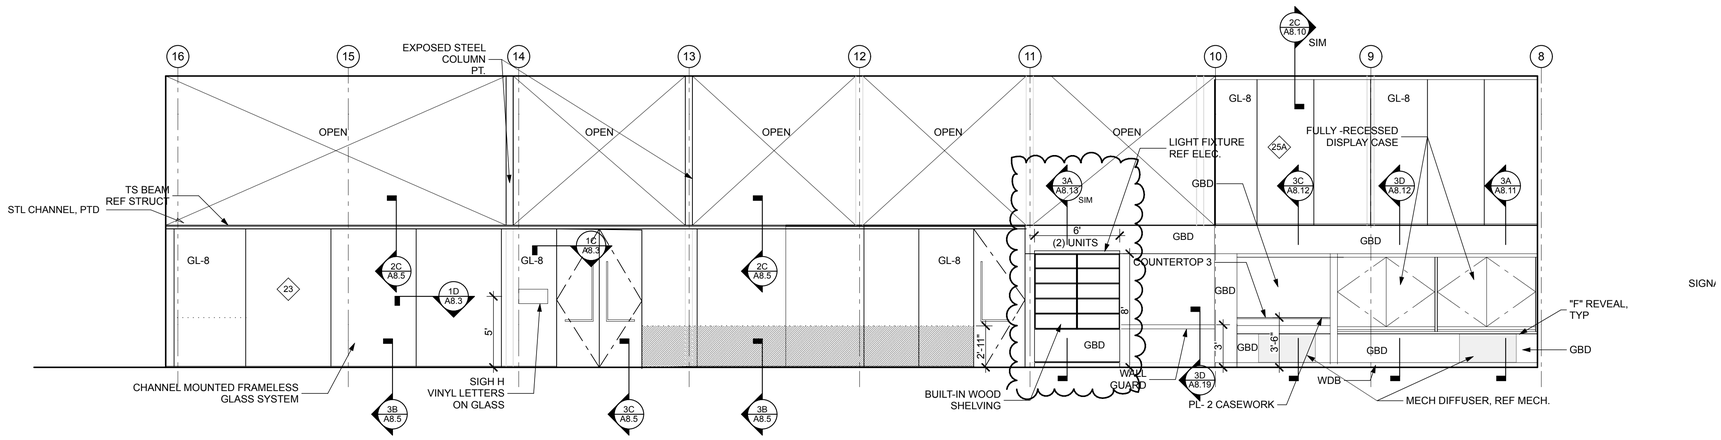

LIBRARY 107 | SOUTH SCALE = 3/16" = 1'-0"

LIBRARY 107

SCALE: 3/16" = 1'-0"

0 4' 8' 12'

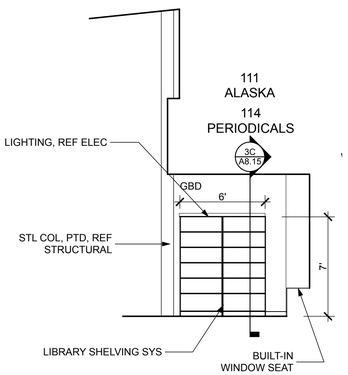

111 + 114 | NORTH

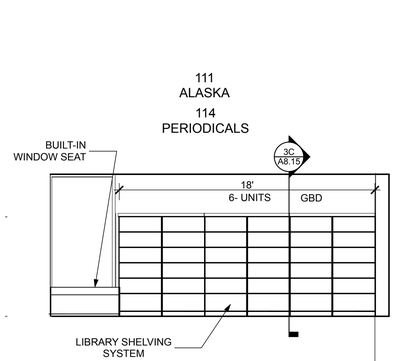

111 + 114 | EAST

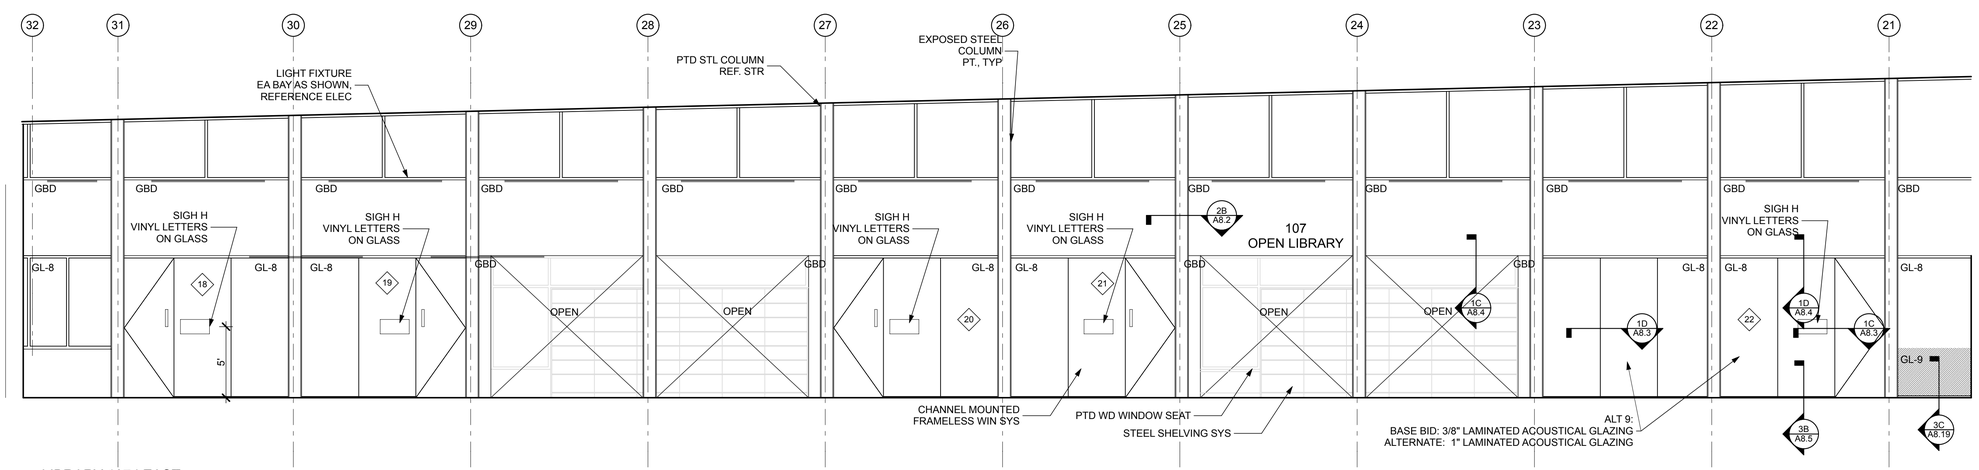

LIBRARY 107 | EAST

LIBRARY 107

SCALE: 3/16" = 1'-0"

0 4' 8' 12'

STATE OF ALASKA
49 TH
JAMES F.S. BIBB
A-9949
REGISTERED PROFESSIONAL ARCHITECT
3/3/14

100% CONSTRUCTION DOCUMENTS

NorthWind Architects LLC
126 Seward St
Juneau, AK 99801
Ph #907.586.6150
www.northwindarch.com

THA
ARCHITECTURE

1" ACTUAL

IF THE ABOVE DIMENSION DOES NOT MEASURE ONE INCH (1") EXACTLY, THIS DRAWING WILL HAVE BEEN ENLARGED OR REDUCED, AFFECTING ALL LABELED SCALES.

MENDENHALL VALLEY PUBLIC LIBRARY

CBJ Contract # E14-051

Juneau, Alaska

SHEET TITLE:

INTERIOR ELEVATIONS

REVISION:

1 ADDENDUM 04, 3/24/14
2 -
3 -
4 -

SHEET # A6.5

DATE: 03/03/2014

GENERAL INTERIOR ELEVATION NOTES

1. REFERENCE G0 SERIES DRAWINGS FOR CODE SUMMARIES AND EXTENT OF FIRE-RATD CONSTRUCTION
2. REFERENCE MECHANICAL, ELECTRICAL, LIGHTING, AND DATA DRAWINGS FOR ADDITIONAL WALL MOUNTED ITEMS
3. REFERENCE REFLECTED CEILING PLANS FOR CEILING HEIGHT AND HORIZONTAL LOCATION OF LIGHT FIXTURES
4. DIMENSIONS ARE FROM FINISH FLOOR, UNLESS OTHERWISE NOTED
5. PROVIDE UNIFORMED SIZE ACCESS PANELS AT SINGLE ELEVATION ON EACH ELEVATION WHERE MULTIPLE PANELS OCCUR

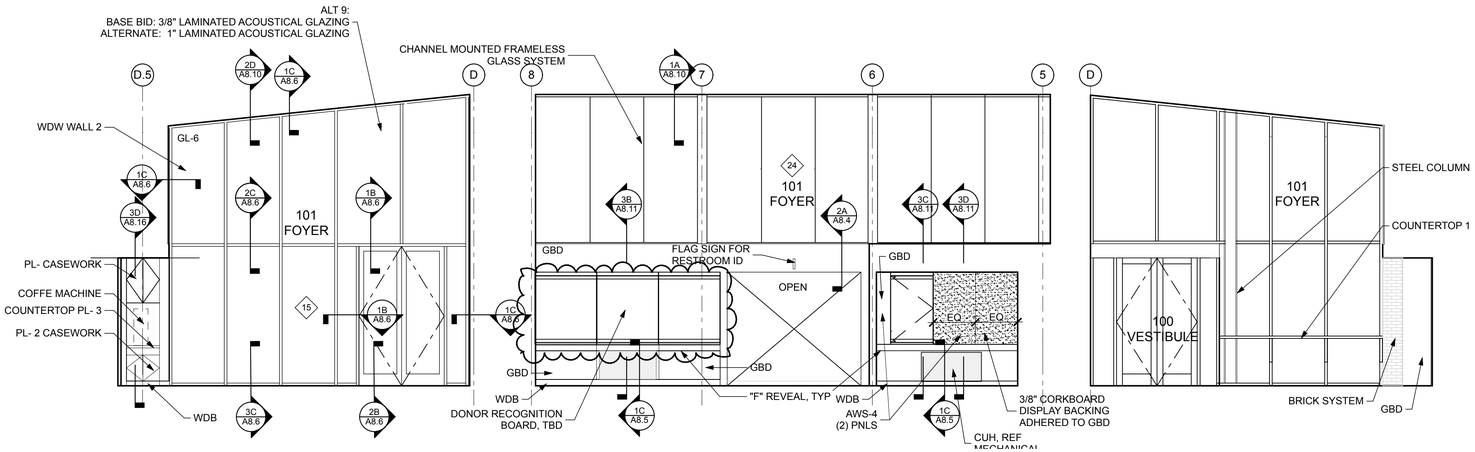

FOYER 101

SCALE: 3/16" = 1'-0"

0 4' 8' 12'

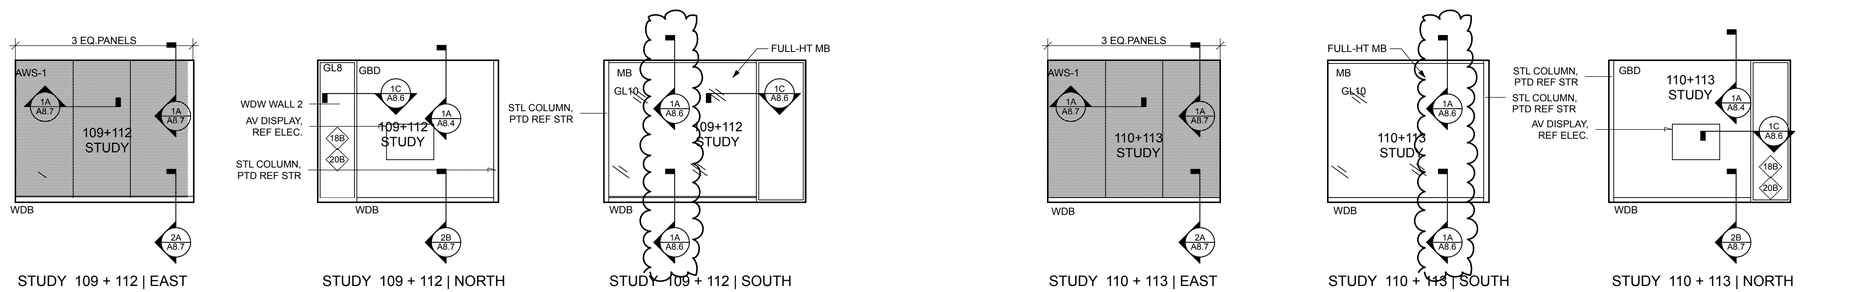

STUDY 109, 112, 110, 113

SCALE: 3/16" = 1'-0"

0 4' 8' 12'

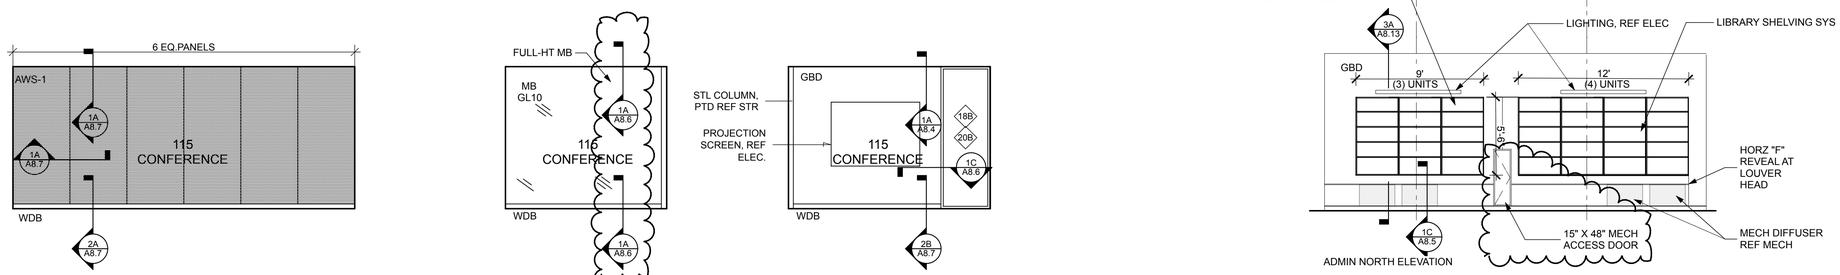

CONFERERNCE 115

SCALE: 3/16" = 1'-0"

0 4' 8' 12'

ADMINISTRATION 121

SCALE: 3/16" = 1'-0"

0 4' 8' 12'

STATE OF ALASKA 49TH
JAMES F.S. BIBB A-9949
REGISTERED PROFESSIONAL ARCHITECT
3/3/14

100% CONSTRUCTION DOCUMENTS

NorthWind Architects LLC
126 Seward St
Juneau, AK 99801
Ph #907.586.6150
www.northwindarch.com

THA
ARCHITECTURE

1" ACTUAL

IF THE ABOVE DIMENSION DOES NOT MEASURE ONE INCH (1") EXACTLY, THIS DRAWING WILL HAVE BEEN ENLARGED OR REDUCED, AFFECTING ALL LABELED SCALES.

MENDENHALL VALLEY PUBLIC LIBRARY

CBJ Contract # E14-051
Juneau, Alaska

SHEET TITLE:
INTERIOR ELEVATIONS

REVISION:
1 ADDENDUM 04, 3/24/14
2 -
3 -
4 -

SHEET # A6.6

DATE: 03/03/2014

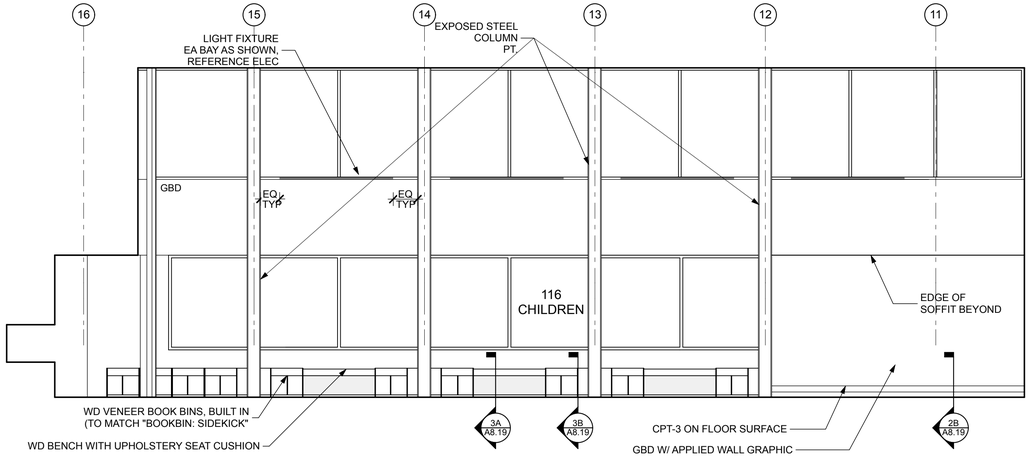

CHILDREN 116 | SOUTH1
SCALE = 3/16" = 1'-0"

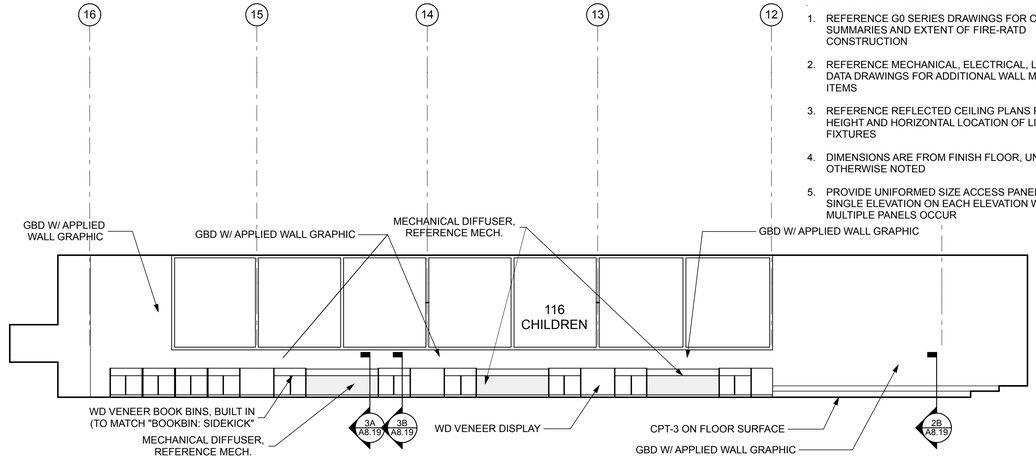

CHILDREN 116 | SOUTH2

GENERAL INTERIOR ELEVATION NOTES

1. REFERENCE G0 SERIES DRAWINGS FOR CODE SUMMARIES AND EXTENT OF FIRE-RATD CONSTRUCTION
2. REFERENCE MECHANICAL, ELECTRICAL, LIGHTING, AND DATA DRAWINGS FOR ADDITIONAL WALL MOUNTED ITEMS
3. REFERENCE REFLECTED CEILING PLANS FOR CEILING HEIGHT AND HORIZONTAL LOCATION OF LIGHT FIXTURES
4. DIMENSIONS ARE FROM FINISH FLOOR, UNLESS OTHERWISE NOTED
5. PROVIDE UNIFORMED SIZE ACCESS PANELS AT SINGLE ELEVATION ON EACH ELEVATION WHERE MULTIPLE PANELS OCCUR

CHILDREN 116

SCALE: 3/16" = 1'-0"

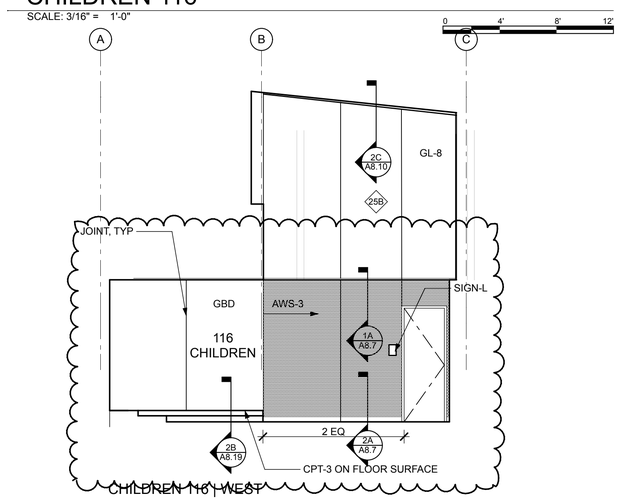

CHILDREN 116 | WEST

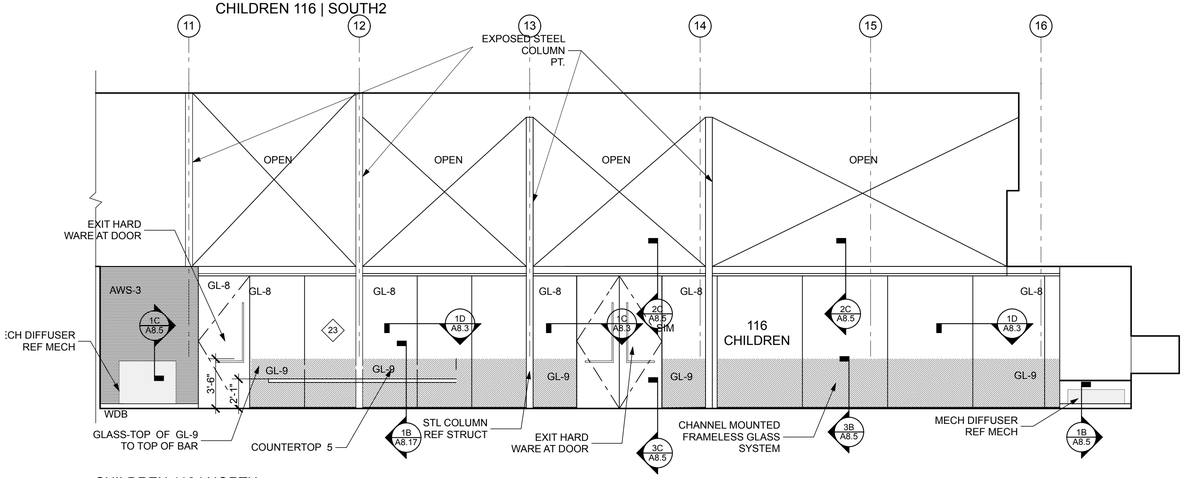

CHILDREN 116 | NORTH

CHILDREN 116

SCALE: 3/16" = 1'-0"

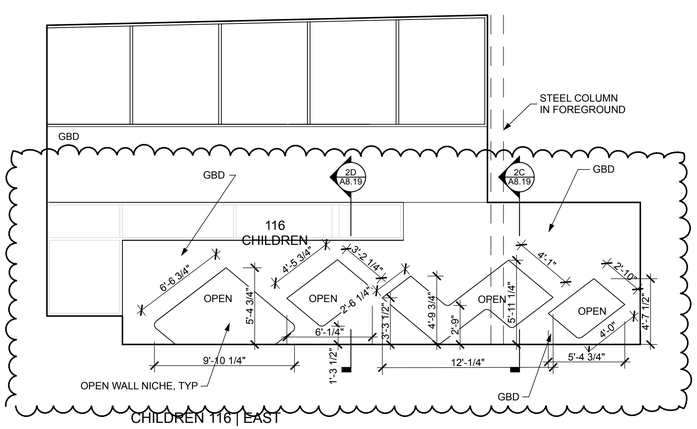

CHILDREN 116 | EAST

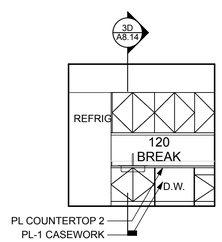

BREAK 120 | EAST

BREAK 120

SCALE: 3/16" = 1'-0"

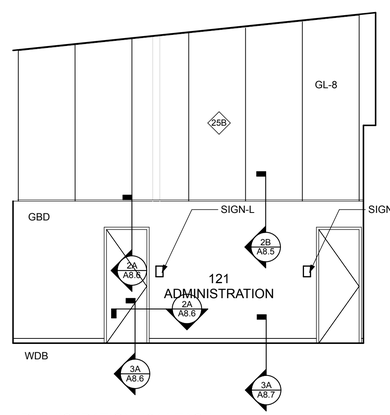

ADMINISTRATION 121 | EAST

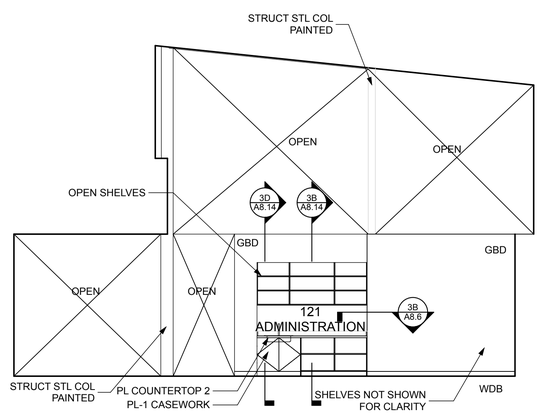

ADMINISTRATION 121 | WEST

ADMINISTRATION 121

SCALE: 3/16" = 1'-0"

STATE OF ALASKA
49TH
JAMES F.S. BIBB
A-9949
REGISTERED PROFESSIONAL ARCHITECT
3/3/14

100% CONSTRUCTION DOCUMENTS

NorthWind Architects LLC
126 Seward St
Juneau, AK 99801
Ph #907.586.6150
www.northwindarch.com

THA
ARCHITECTURE

1" ACTUAL

IF THE ABOVE DIMENSION DOES NOT MEASURE ONE INCH (1") EXACTLY, THIS DRAWING WILL HAVE BEEN ENLARGED OR REDUCED, AFFECTING ALL LABELED SCALES.

MENDENHALL VALLEY PUBLIC LIBRARY

CBJ Contract # E14-051
Juneau, Alaska

SHEET TITLE:
INTERIOR ELEVATIONS

REVISION:
1 ADDENDUM 04, 3/24/14
2 -
3 -
4 -

SHEET # A6.7

DATE: 03/03/2014

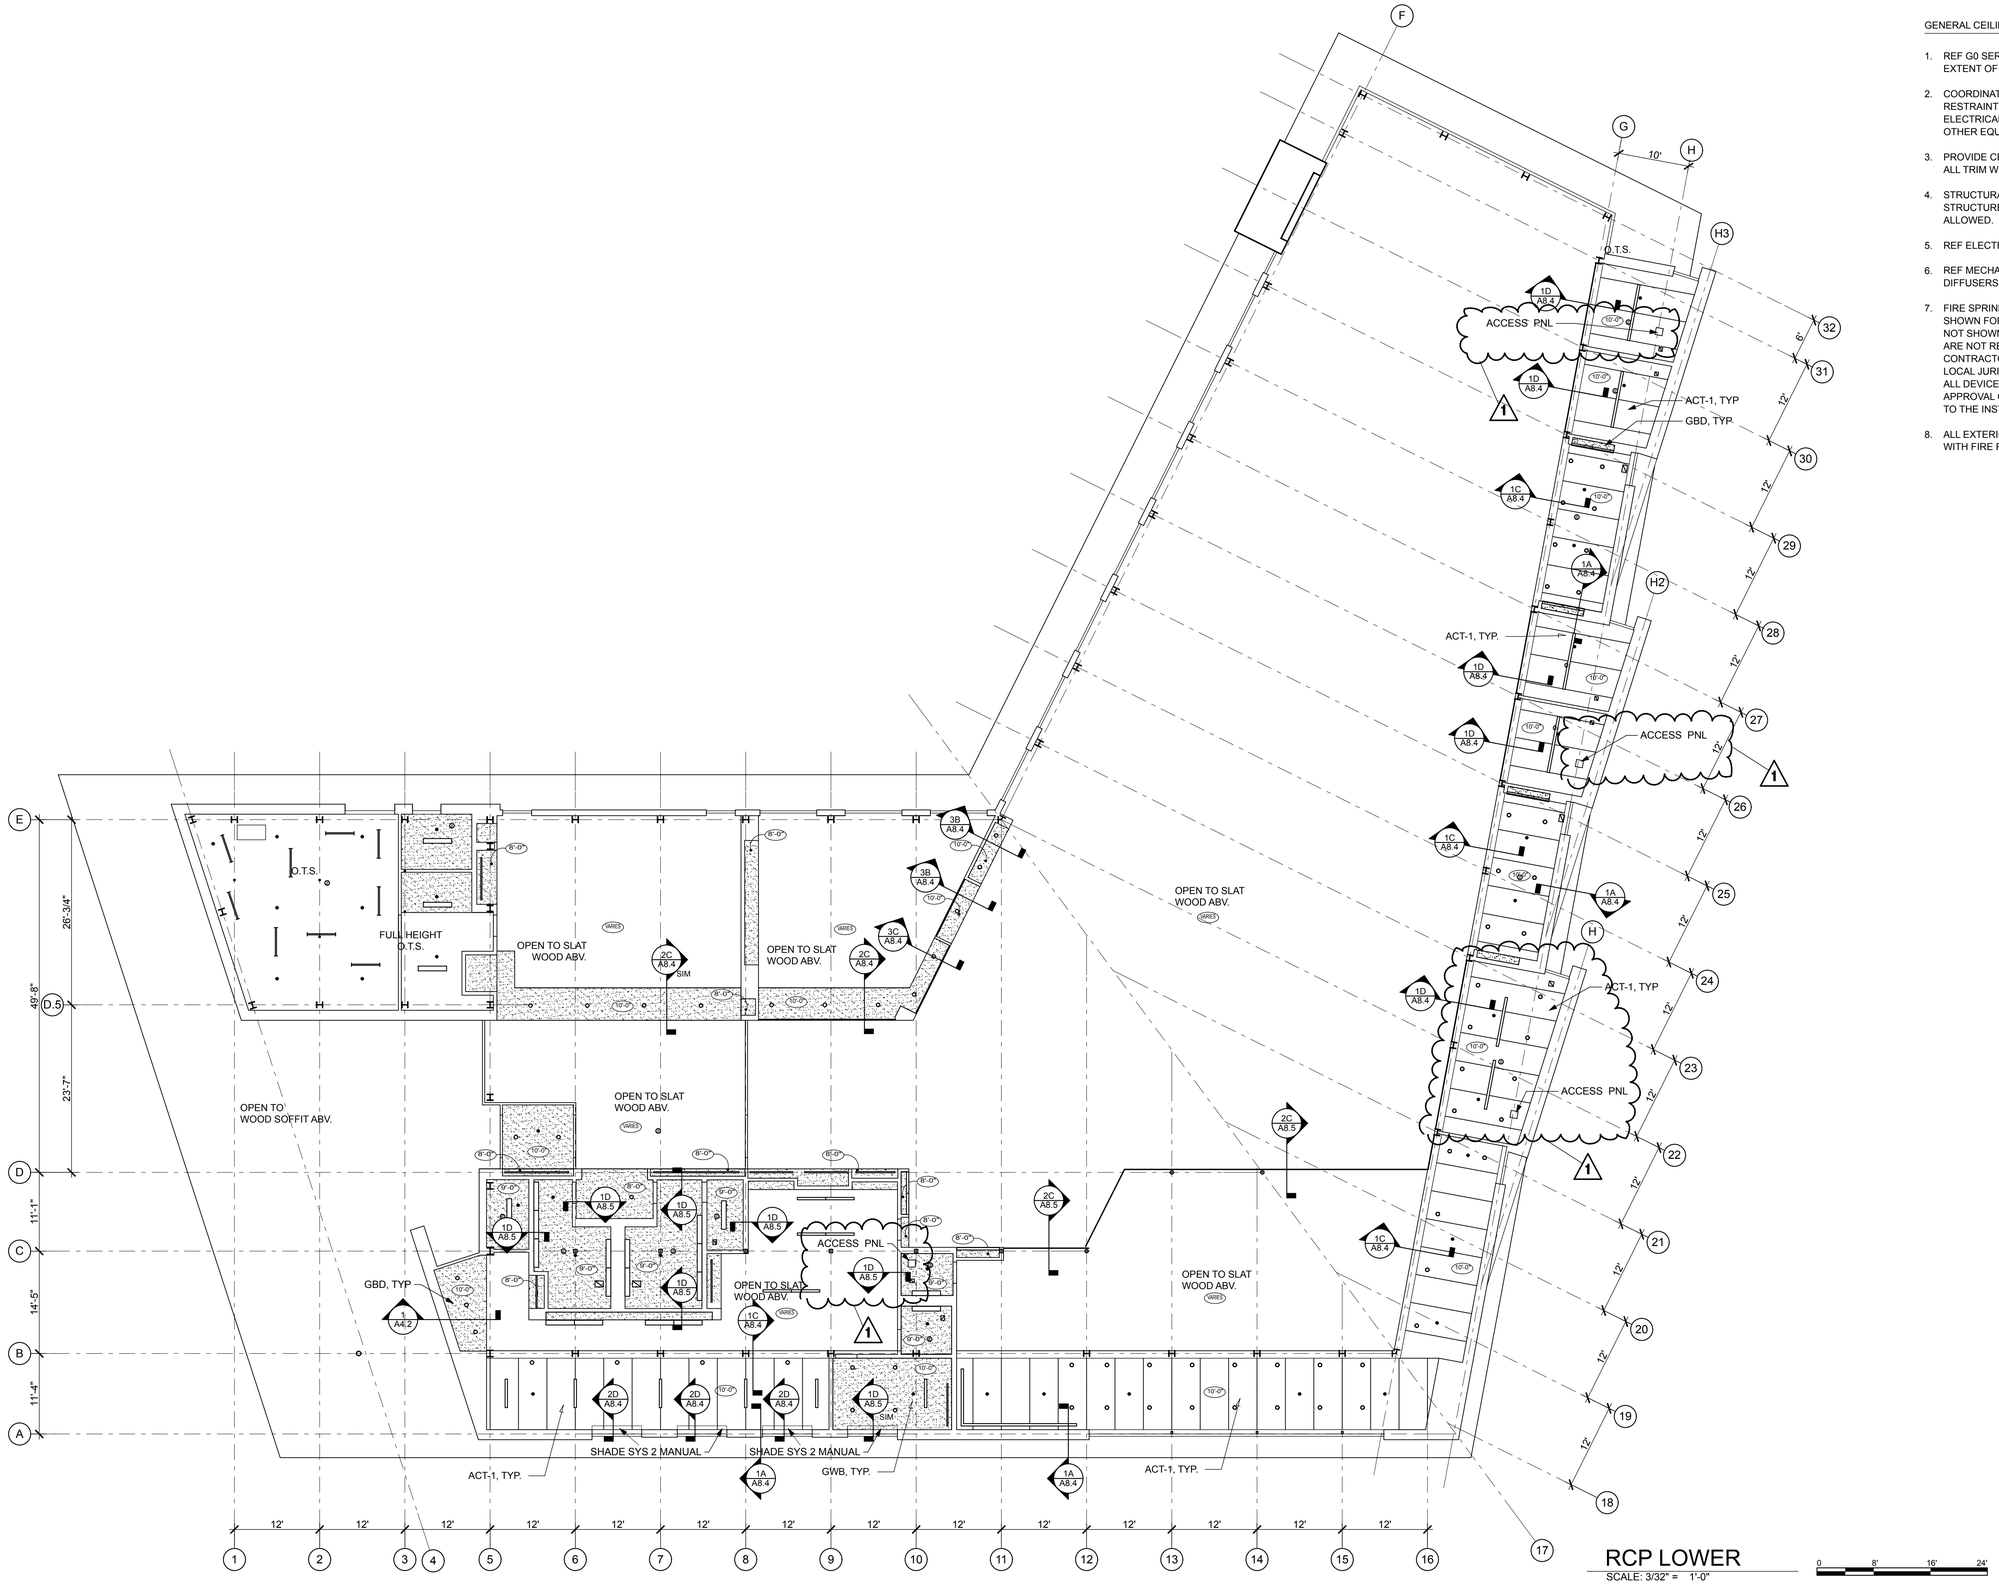

RCP LOWER

SCALE: 3/32" = 1'-0"

0 8' 16' 24'

GENERAL CEILING PLAN NOTES

1. REF G0 SERIES DRAWINGS FOR CODE SUMMARIES AND EXTENT OF FIRE-RATED CONSTRUCTION.
2. COORDINATE ALL CEILING FRAMING AND SEISMIC RESTRAINT MEMBERS WITH ALL MECHANICAL, PLUMBING, ELECTRICAL, LIGHTING, FIRESPRINKLER PIPING, AND OTHER EQUIPMENT.
3. PROVIDE CEILING FRAMING CAPABLE OF SUPPORTING ALL TRIM WORK AND LIGHTING INDICATED.
4. STRUCTURAL SUPPORT OF GYPSUM FRAMED CEILING STRUCTURE FROM NON-COMPOSITE METAL DECK IS NOT ALLOWED.
5. REF ELECTRICAL PLANS FOR LIGHTING FIXTURE TYPES.
6. REF MECHANICAL PLANS FOR LOCATIONS OF CEILING DIFFUSERS.
7. FIRE SPRINKLER HEADS AND OTHER DEVICES ARE SHOWN FOR ARCHITECTURAL INTENT ONLY. DEVICES NOT SHOWN SHOULD NOT BE INTERPRETED THAT THEY ARE NOT REQUIRED. IT IS THE RESPONSIBILITY OF THE CONTRACTOR TO SATISFY THE REQUIREMENTS OF THE LOCAL JURISDICTION FOR QUANTITY AND LOCATION OF ALL DEVICES THROUGHOUT THE PROJECT. OBTAIN APPROVAL OF THE LAYOUT FROM THE ARCHITECT PRIOR TO THE INSTALLATION OF ALL SYSTEMS AND DEVICES.
8. ALL EXTERIOR EAVE WOOD SYSTEMS TO BE TREATED WITH FIRE RETARDANT.

STATE OF ALASKA
49 TH
JAMES F.S. BIBB
A-9949
REGISTERED PROFESSIONAL ARCHITECT

3/3/14

100% CONSTRUCTION DOCUMENTS

NorthWind Architects LLC
126 Seward St
Juneau, AK 99801
Ph #907.586.6150
www.northwindarch.com

THA
ARCHITECTURE

1" ACTUAL

IF THE ABOVE DIMENSION DOES NOT MEASURE ONE INCH (1") EXACTLY, THIS DRAWING WILL HAVE BEEN ENLARGED OR REDUCED, AFFECTING ALL LABELED SCALES.

MENDENHALL VALLEY PUBLIC LIBRARY

CBJ Contract # E14-051

Juneau, Alaska

SHEET TITLE:

REFLECTED CEILING PLAN

REVISION:

1 ADDENDUM 04, 3/24/14
2 -
3 -
4 -

SHEET # A7.1

DATE: 03/03/2014

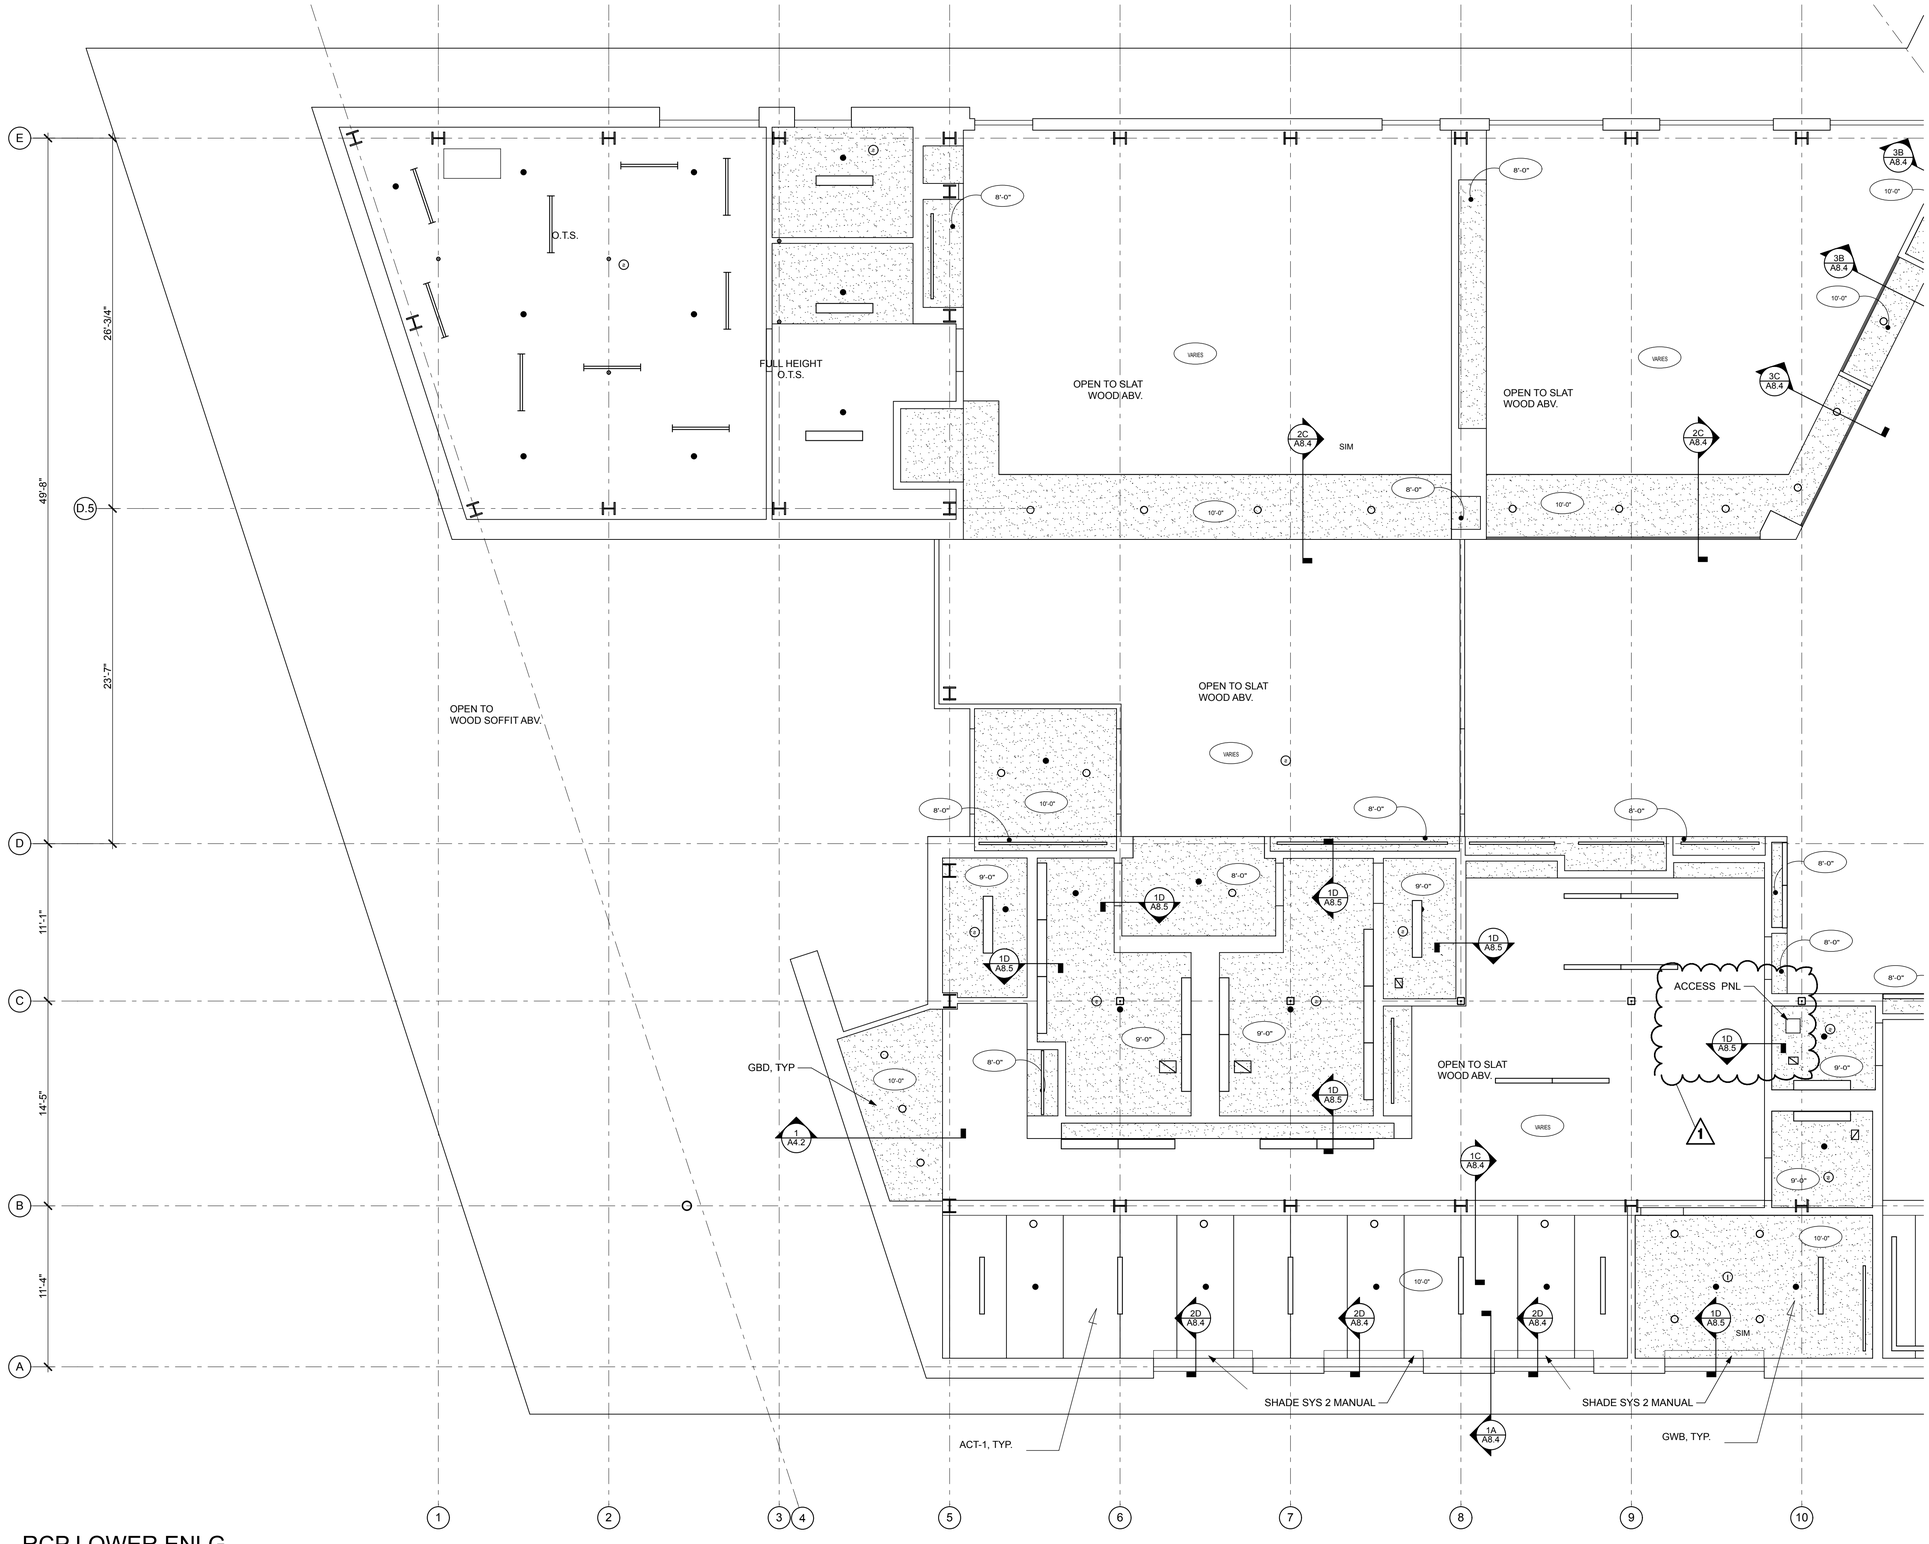

GENERAL CEILING PLAN NOTES

1. REF G0 SERIES DRAWINGS FOR CODE SUMMARIES AND EXTENT OF FIRE-RATED CONSTRUCTION.
2. COORDINATE ALL CEILING FRAMING AND SEISMIC RESTRAINT MEMBERS WITH ALL MECHANICAL, PLUMBING, ELECTRICAL, LIGHTING, FIRESPRINKLER PIPING, AND OTHER EQUIPMENT.
3. PROVIDE CEILING FRAMING CAPABLE OF SUPPORTING ALL TRIM WORK AND LIGHTING INDICATED.
4. STRUCTURAL SUPPORT OF GYPSUM FRAMED CEILING STRUCTURE FROM NON-COMPOSITE METAL DECK IS NOT ALLOWED.
5. REF ELECTRICAL PLANS FOR LIGHTING FIXTURE TYPES.
6. REF MECHANICAL PLANS FOR LOCATIONS OF CEILING DIFFUSERS.
7. FIRE SPRINKLER HEADS AND OTHER DEVICES ARE SHOWN FOR ARCHITECTURAL INTENT ONLY. DEVICES NOT SHOWN SHOULD NOT BE INTERPRETED THAT THEY ARE NOT REQUIRED. IT IS THE RESPONSIBILITY OF THE CONTRACTOR TO SATISFY THE REQUIREMENTS OF THE LOCAL JURISDICTION FOR QUANTITY AND LOCATION OF ALL DEVICES THROUGHOUT THE PROJECT. OBTAIN APPROVAL OF THE LAYOUT FROM THE ARCHITECT PRIOR TO THE INSTALLATION OF ALL SYSTEMS AND DEVICES.
8. ALL EXTERIOR EAVE WOOD SYSTEMS TO BE TREATED WITH FIRE RETARDANT.

RCP LOWER ENLG
SCALE: 3/16" = 1'-0"

0 4' 8' 12'

STATE OF ALASKA 49TH
JAMES P.S. BIBB
A-9949
REGISTERED PROFESSIONAL ARCHITECT
3/3/14

100% CONSTRUCTION DOCUMENTS

NorthWind Architects LLC
126 Seward St
Juneau, AK 99801
Ph #907.586.6150
www.northwindarch.com

THA
ARCHITECTURE

1" ACTUAL

IF THE ABOVE DIMENSION DOES NOT MEASURE ONE INCH (1") EXACTLY, THIS DRAWING WILL HAVE BEEN ENLARGED OR REDUCED, AFFECTING ALL LABELED SCALES.

MENDENHALL VALLEY PUBLIC LIBRARY

CBJ Contract # E14-051
Juneau, Alaska

SHEET TITLE:
REFLECTED CEILING PLAN ENLG

REVISION:
1 ADDENDUM 04, 3/24/14
2 -
3 -
4 -

SHEET # A7.2

DATE: 03/03/2014

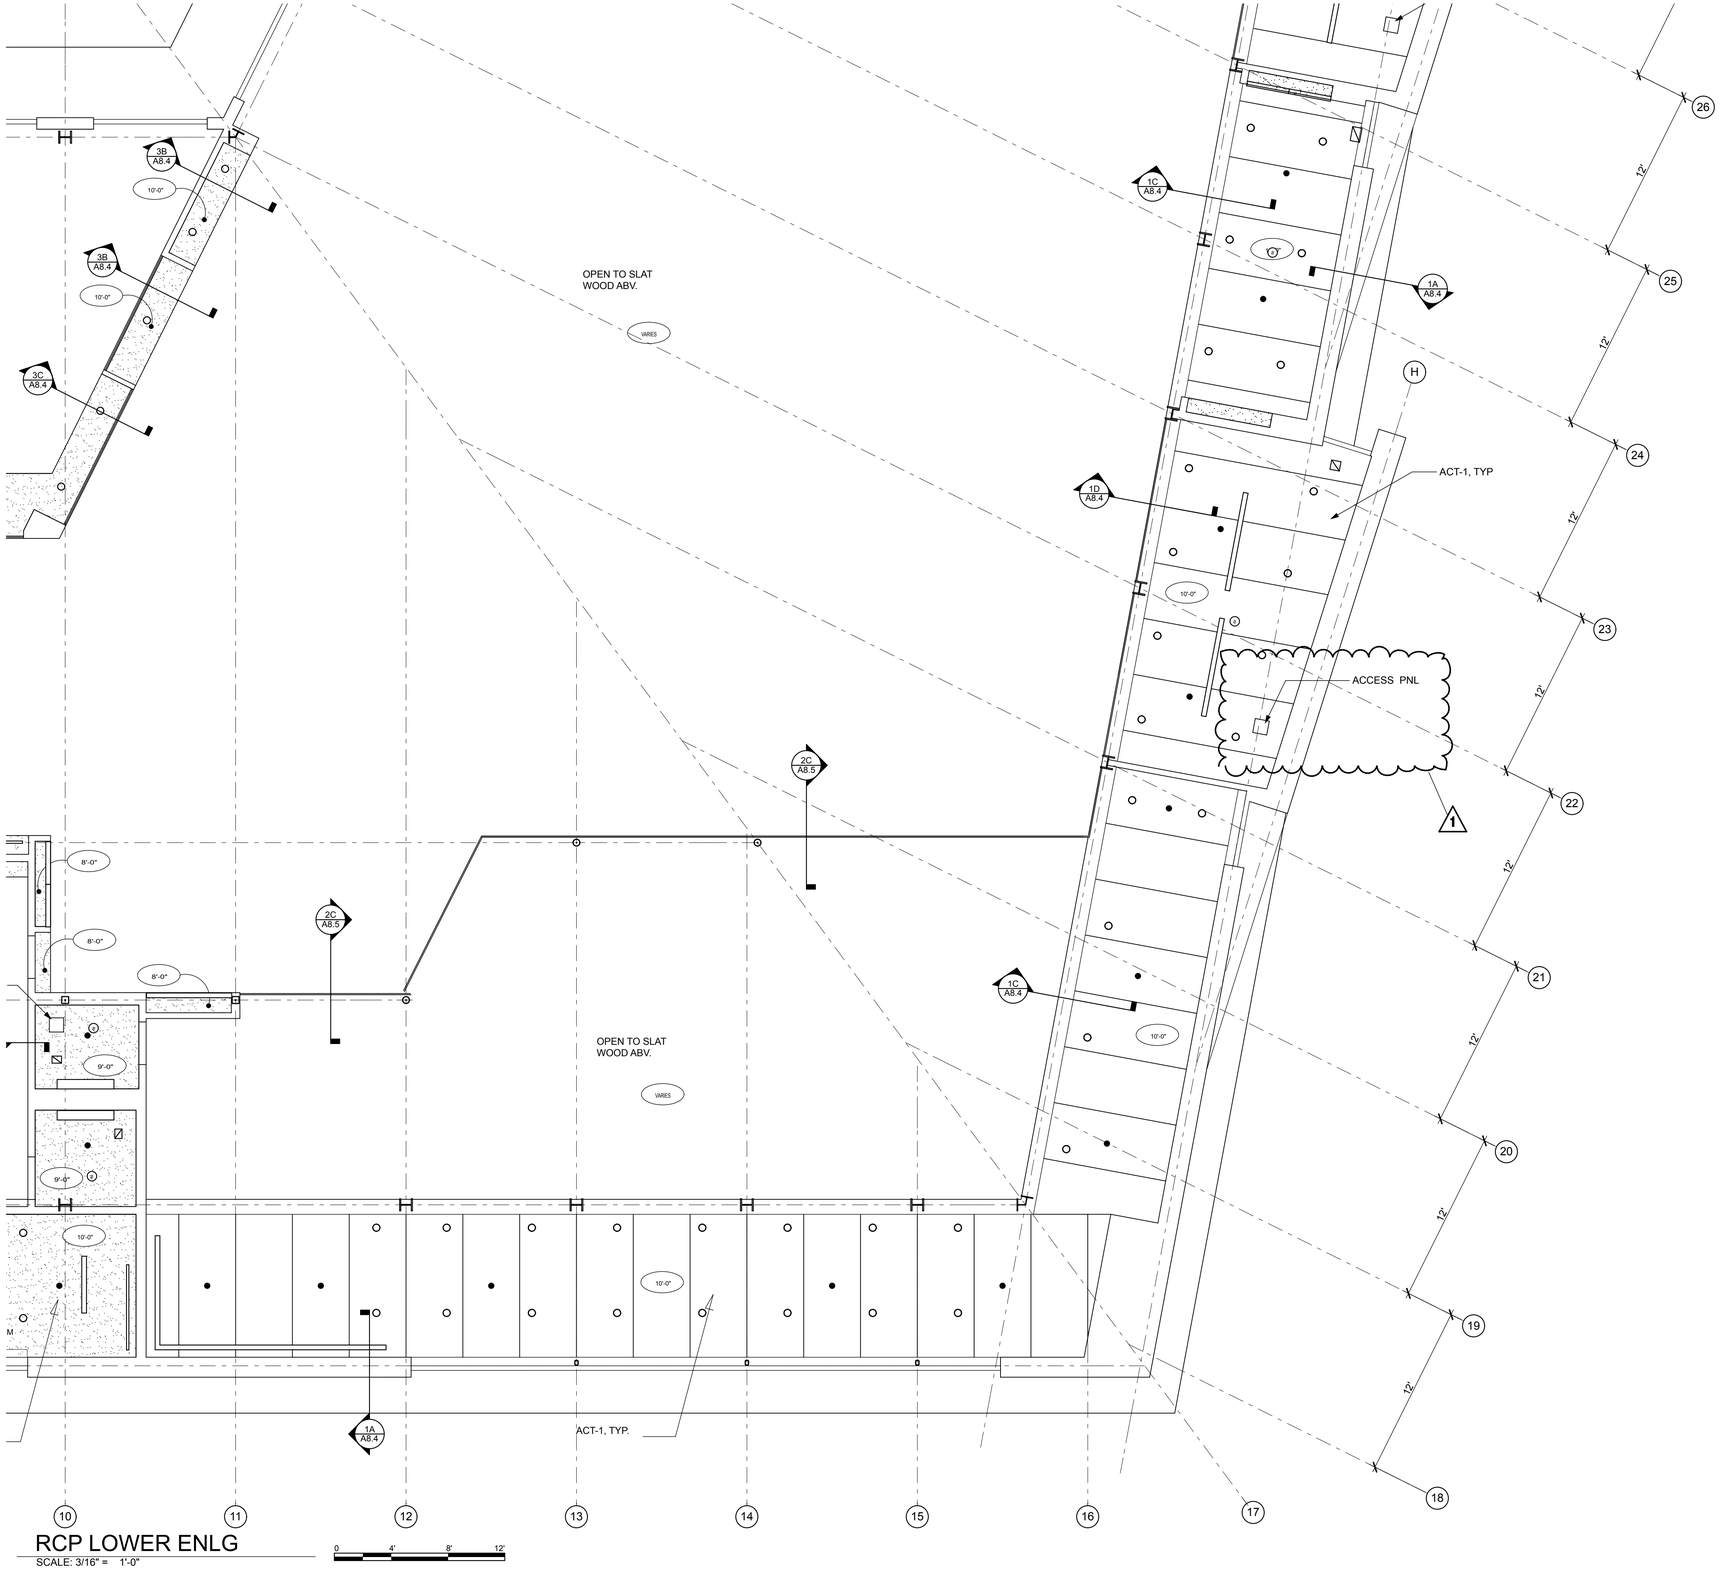

RCP LOWER ENLG

SCALE: 3/16" = 1'-0"

0 4' 8' 12'

GENERAL CEILING PLAN NOTES

1. REF G0 SERIES DRAWINGS FOR CODE SUMMARIES AND EXTENT OF FIRE-RATED CONSTRUCTION.
2. COORDINATE ALL CEILING FRAMING AND SEISMIC RESTRAINT MEMBERS WITH ALL MECHANICAL, PLUMBING, ELECTRICAL, LIGHTING, FIRESPRINKLER PIPING, AND OTHER EQUIPMENT.
3. PROVIDE CEILING FRAMING CAPABLE OF SUPPORTING ALL TRIM WORK AND LIGHTING INDICATED.
4. STRUCTURAL SUPPORT OF GYPSUM FRAMED CEILING STRUCTURE FROM NON-COMPOSITE METAL DECK IS NOT ALLOWED.
5. REF ELECTRICAL PLANS FOR LIGHTING FIXTURE TYPES.
6. REF MECHANICAL PLANS FOR LOCATIONS OF CEILING DIFFUSERS.
7. FIRE SPRINKLER HEADS AND OTHER DEVICES ARE SHOWN FOR ARCHITECTURAL INTENT ONLY. DEVICES NOT SHOWN SHOULD NOT BE INTERPRETED THAT THEY ARE NOT REQUIRED. IT IS THE RESPONSIBILITY OF THE CONTRACTOR TO SATISFY THE REQUIREMENTS OF THE LOCAL JURISDICTION FOR QUANTITY AND LOCATION OF ALL DEVICES THROUGHOUT THE PROJECT. OBTAIN APPROVAL OF THE LAYOUT FROM THE ARCHITECT PRIOR TO THE INSTALLATION OF ALL SYSTEMS AND DEVICES.
8. ALL EXTERIOR EAVE WOOD SYSTEMS TO BE TREATED WITH FIRE RETARDANT.

STATE OF ALASKA
49 TH
JAMES F.S. BIBB
A-9949
REGISTERED PROFESSIONAL ARCHITECT
3/3/14

100% CONSTRUCTION DOCUMENTS

NorthWind Architects LLC
126 Seward St
Juneau, AK 99801
Ph #907.586.6150
www.northwindarch.com

THA
ARCHITECTURE

1" ACTUAL

IF THE ABOVE DIMENSION DOES NOT MEASURE ONE INCH (1") EXACTLY, THIS DRAWING WILL HAVE BEEN ENLARGED OR REDUCED, AFFECTING ALL LABELED SCALES.

MENDENHALL VALLEY PUBLIC LIBRARY

CBJ Contract # E14-051
Juneau, Alaska

SHEET TITLE:
REFLECTED CEILING PLAN ENLG

REVISION:
1 ADDENDUM 04, 3/24/14
2 -
3 -
4 -

SHEET # A7.3

DATE: 03/03/2014

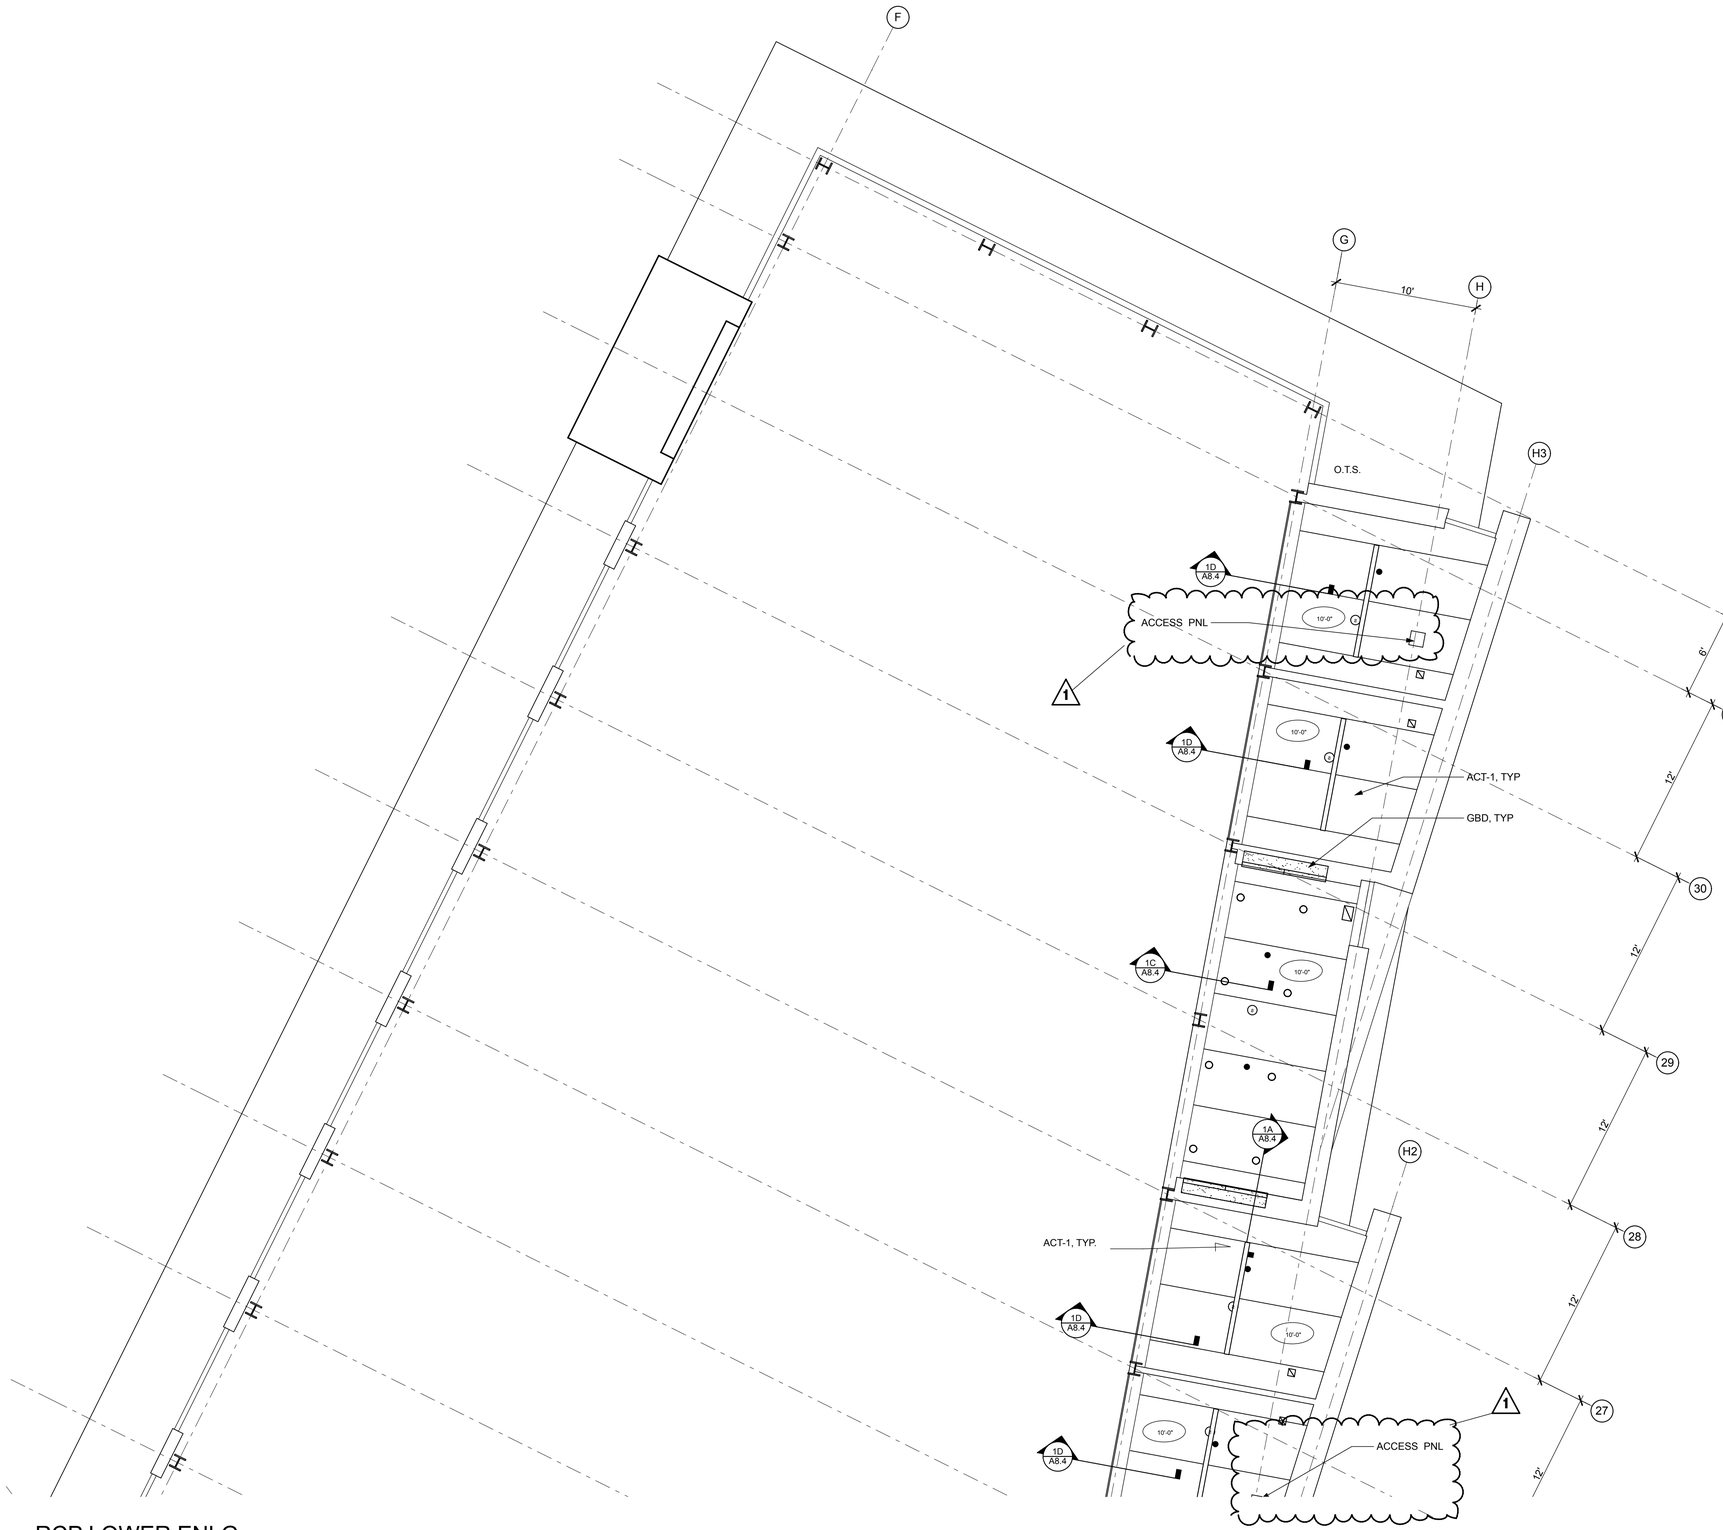

RCP LOWER ENLG

SCALE: 3/16" = 1'-0"

0 4' 8' 12'

GENERAL CEILING PLAN NOTES

1. REF G0 SERIES DRAWINGS FOR CODE SUMMARIES AND EXTENT OF FIRE-RATED CONSTRUCTION.
2. COORDINATE ALL CEILING FRAMING AND SEISMIC RESTRAINT MEMBERS WITH ALL MECHANICAL, PLUMBING, ELECTRICAL, LIGHTING, FIRESPRINKLER PIPING, AND OTHER EQUIPMENT.
3. PROVIDE CEILING FRAMING CAPABLE OF SUPPORTING ALL TRIM WORK AND LIGHTING INDICATED.
4. STRUCTURAL SUPPORT OF GYPSUM FRAMED CEILING STRUCTURE FROM NON-COMPOSITE METAL DECK IS NOT ALLOWED.
5. REF ELECTRICAL PLANS FOR LIGHTING FIXTURE TYPES.
6. REF MECHANICAL PLANS FOR LOCATIONS OF CEILING DIFFUSERS.
7. FIRE SPRINKLER HEADS AND OTHER DEVICES ARE SHOWN FOR ARCHITECTURAL INTENT ONLY. DEVICES NOT SHOWN SHOULD NOT BE INTERPRETED THAT THEY ARE NOT REQUIRED. IT IS THE RESPONSIBILITY OF THE CONTRACTOR TO SATISFY THE REQUIREMENTS OF THE LOCAL JURISDICTION FOR QUANTITY AND LOCATION OF ALL DEVICES THROUGHOUT THE PROJECT. OBTAIN APPROVAL OF THE LAYOUT FROM THE ARCHITECT PRIOR TO THE INSTALLATION OF ALL SYSTEMS AND DEVICES.
8. ALL EXTERIOR EAVE WOOD SYSTEMS TO BE TREATED WITH FIRE RETARDANT.

STATE OF ALASKA 49 TH
JAMES F.S. BIBB
A-9949
REGISTERED PROFESSIONAL ARCHITECT
3/3/14

100% CONSTRUCTION DOCUMENTS

NorthWind Architects LLC
126 Seward St
Juneau, AK 99801
Ph #907.586.6150
www.northwindarch.com

THA
ARCHITECTURE

1" ACTUAL

IF THE ABOVE DIMENSION DOES NOT MEASURE ONE INCH (1") EXACTLY, THIS DRAWING WILL HAVE BEEN ENLARGED OR REDUCED, AFFECTING ALL LABELED SCALES.

MENDENHALL VALLEY PUBLIC LIBRARY

CBJ Contract # E14-051
Juneau, Alaska

SHEET TITLE:
REFLECTED CEILING PLAN ENLG

REVISION:
1 ADDENDUM 04, 3/24/14
2 -
3 -
4 -

SHEET # A7.4

DATE: 03/03/2014

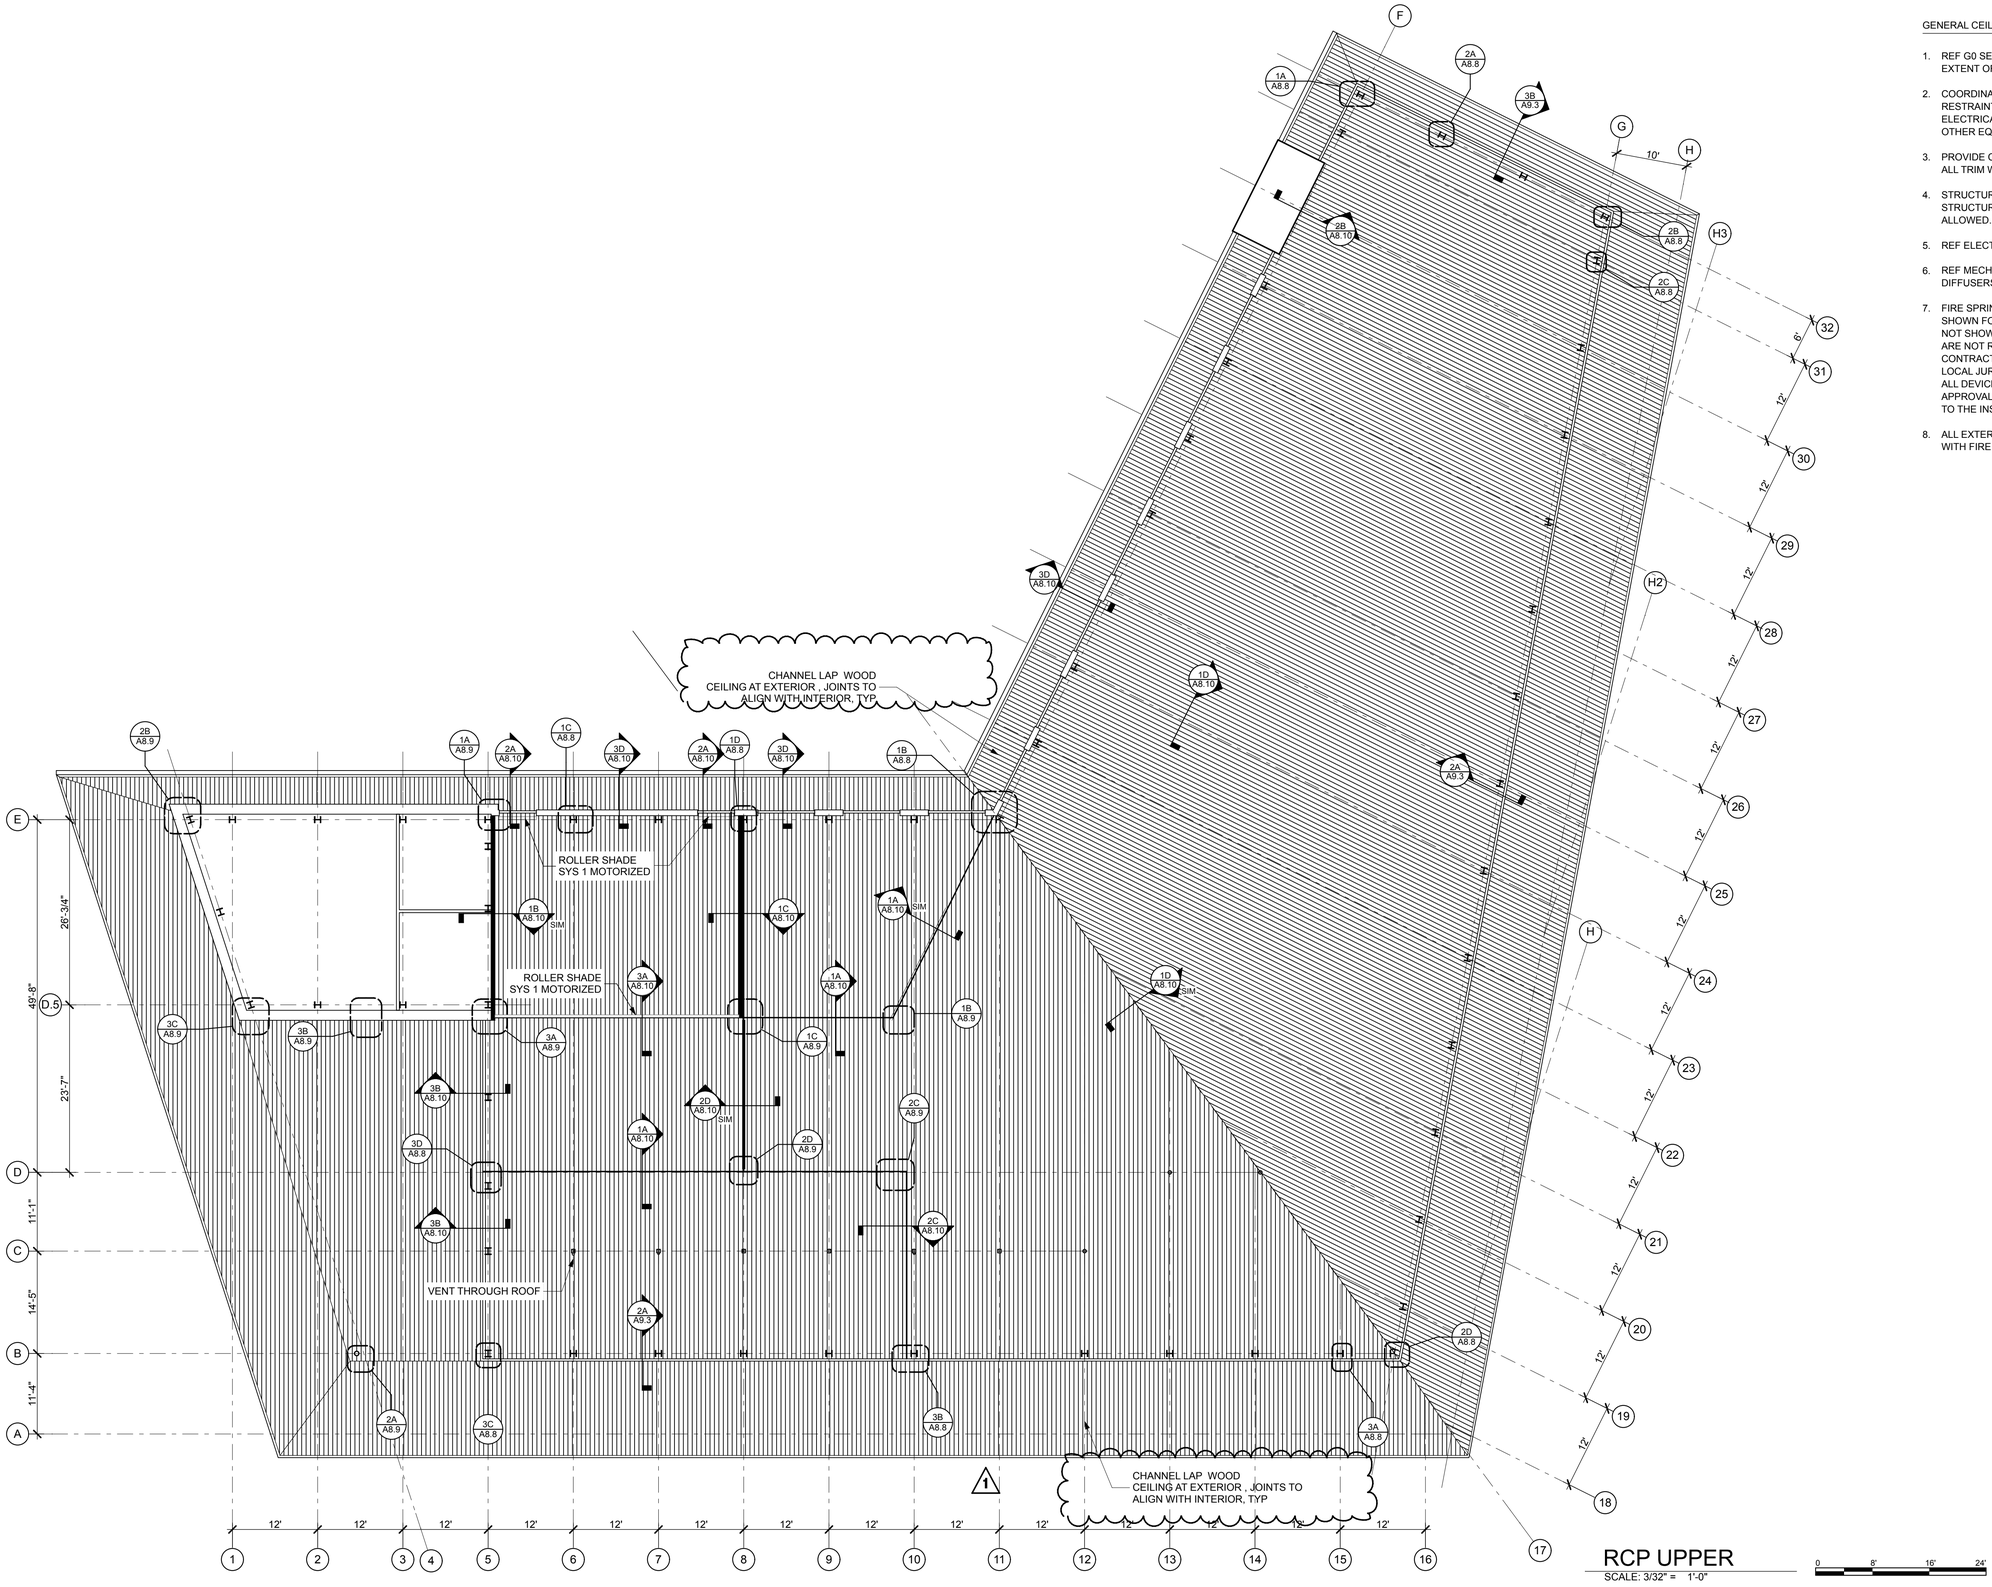

RCP UPPER

SCALE: 3/32" = 1'-0"

0 8" 16" 24"

GENERAL CEILING PLAN NOTES

1. REF G0 SERIES DRAWINGS FOR CODE SUMMARIES AND EXTENT OF FIRE-RATED CONSTRUCTION.
2. COORDINATE ALL CEILING FRAMING AND SEISMIC RESTRAINT MEMBERS WITH ALL MECHANICAL, PLUMBING, ELECTRICAL, LIGHTING, FIRESPRINKLER PIPING, AND OTHER EQUIPMENT.
3. PROVIDE CEILING FRAMING CAPABLE OF SUPPORTING ALL TRIM WORK AND LIGHTING INDICATED.
4. STRUCTURAL SUPPORT OF GYPSUM FRAMED CEILING STRUCTURE FROM NON-COMPOSITE METAL DECK IS NOT ALLOWED.
5. REF ELECTRICAL PLANS FOR LIGHTING FIXTURE TYPES.
6. REF MECHANICAL PLANS FOR LOCATIONS OF CEILING DIFFUSERS.
7. FIRE SPRINKLER HEADS AND OTHER DEVICES ARE SHOWN FOR ARCHITECTURAL INTENT ONLY. DEVICES NOT SHOWN SHOULD NOT BE INTERPRETED THAT THEY ARE NOT REQUIRED. IT IS THE RESPONSIBILITY OF THE CONTRACTOR TO SATISFY THE REQUIREMENTS OF THE LOCAL JURISDICTION FOR QUANTITY AND LOCATION OF ALL DEVICES THROUGHOUT THE PROJECT. OBTAIN APPROVAL OF THE LAYOUT FROM THE ARCHITECT PRIOR TO THE INSTALLATION OF ALL SYSTEMS AND DEVICES.
8. ALL EXTERIOR EAVE WOOD SYSTEMS TO BE TREATED WITH FIRE RETARDANT.

STATE OF ALASKA 49TH
JAMES F.S. BIBB
A-9949
REGISTERED PROFESSIONAL ARCHITECT
3/3/14

100% CONSTRUCTION DOCUMENTS

NorthWind Architects LLC
126 Seward St
Juneau, AK 99801
Ph #907.586.6150
www.northwindarch.com

THA
ARCHITECTURE

1" ACTUAL

IF THE ABOVE DIMENSION DOES NOT MEASURE ONE INCH (1") EXACTLY, THIS DRAWING WILL HAVE BEEN ENLARGED OR REDUCED, AFFECTING ALL LABELED SCALES.

MENDENHALL VALLEY PUBLIC LIBRARY

CBJ Contract # E14-051

Juneau, Alaska

SHEET TITLE:

REFLECTED CEILING PLAN

REVISION:

1 ADDENDUM 04, 3/24/14
2 -
3 -
4 -

SHEET #

A7.5

DATE: 03/03/2014