Juneau School District
Juneau Douglas High School
BLEACHER REPLACEMENT
Juneau, Alaska

ARCHITECT
JENSEN YORBA LOTT, INC
522 WEST 10TH STREET
JUNEAU, ALASKA 99801
(907) 586-1070
FAX (907) 586-3959

ELECTRICAL ENGINEER
BEGENYI ENGINEERING, LLC
217 2ND STREET, SUITE 208
JUNEAU, ALASKA, 99801
(907) 586-5900
FAX (907) 586-5901

SHEET INDEX

A001	COVER SHEET	NONE
A100	OVERALL FLOOR PLAN	
A101	ENLARGED DEMOLITION FLOOR PLAN	
A201	ENLARGED RENOVATION FLOOR PLAN	

ABBREVIATIONS

∠	ANGLE
AC	ASPHALT CONCRETE
ACM	ASBESTOS CONTAINING MATERIAL
ACP	ACOUSTICAL CEILING PANEL
ADJ	ADJUSTABLE
AFF	ABOVE FINISH FLOOR
AIB	AIR INFILTRATION BARRIER
AL	ALUMINUM
APPROX	APPROXIMATE
ARCH	ARCHITECTURAL
ASB	ASBESTOS
BD	BOARD
BLDG	BUILDING
BLKG	BLOCKING
BM	BEAM
BOT	BOTTOM
CAB	CABINET
CB	CATCH BASIN
CEM	CEMENT
CG	CORNER GUARD
CI	CAST IRON
CLG	CEILING
COL	COLUMN
CONC	CONCRETE
CONT	CONTINUOUS
CTR	CENTER
CTSK	COUNTERSUNK
DBL	DOUBLE
DEPT	DEPARTMENT
DF	DRINKING FOUNTAIN
DET	DETAIL
DIA	DIAMETER
DIM	DIMENSION
DISP	DISPENSER
DN	DOWN
DR	DOOR
DS	DOWNSPOUT
DWG	DRAWING
DWR	DRAWER
EA	EACH
EF	EXHAUST FAN
EFIS	EXTERIOR INSULATION & FINISH SYSTEM
EJ	EXPANSION JOINT
EL	ELEVATION
ELEC	ELECTRICAL
ELEV	ELEVATOR
EMER	EMERGENCY
ENCL	ENCLOSURE
EPDM	ETHYLENE PROPYLENE DIANE MONOMER
EPS	EXPANDED POLYSTYRENE
EQ	EQUAL
EQP	EQUIPMENT
EX	EXISTING
EXT	EXTERIOR
FA	FIRE ALARM
FD	FLOOR DRAIN
FDN	FOUNDATION
FEC	FIRE EXTINGUISHER CABINET
FF	FINISH FLOOR
FHC	FIRE HOSE CABINET
FIN	FINISH
FLASH	FLASHING
FLR	FLOOR
FOC	FACE OF CONCRETE/CURB
FOF	FACE OF FINISH
FOS	FACE OF STUD
FRP	(GLASS) FIBER REINFORCED PLASTIC
FR	FIRE RETARDANT
FT	FOOT OR FEET
FTG	FOOTING
FURR	FURRING
GA	GAUGE
GALV	GALVANIZED
GB	GRAB BAR
GL	GLASS
GWB	GYPSUM WALL BOARD
GYP	GYPSUM
HB	HOSE BIBB
HDWD	HARDWOOD
HM	HOLLOW METAL
HORIZ	HORIZONTAL
HR	HOUR
HT	HEIGHT
HW	HOT WATER
ID	INSIDE DIAMETER
INSUL	INSULATION
INT	INTERIOR
JAN	JANITOR
JT	JOINT
LAB	LABORATORY
LAM	LAMINATE
LAV	LAVATORY
LB	POUND
LT	LIGHT
MIR	MIRROR
MAX	MAXIMUM
MDO	MEDIUM DENSITY OVERLAID
MECH	MECHANICAL
MEMB	MEMBRANE
MFR	MANUFACTURER
MH	MANHOLE
MIN	MINIMUM
MISC	MISCELLANEOUS
MTD	MOUNTED
MTL	METAL
MUL	MULLION
NIC	NOT IN CONTRACT
NO OR #	NUMBER
NOM	NOMINAL
NTS	NOT TO SCALE
OA	OVERALL
OC	ON CENTER
OD	OUTSIDE DIAMETER
OFCI	OWNER FURNISHED CONTRACTOR INSTALLED
OFOI	OWNER FURNISHED OWNER INSTALLED
OFD	OVERFLOW DRAIN
OFF	OFFICE
OPNG	OPENING
OPP	OPPOSITE
OSB	ORIENTED STRAND BOARD
PL	PLATE
PLAM	PLASTIC LAMINATE
PLAS	PLASTER
PC	PRE-CAST
PF	PRE-FINISHED
PR	PAIR
PWD	PLYWOOD
R	RISER
RAD	RADIUS
RD	ROOF DRAIN
REF	REFERENCE
REFR	REFRIGERATOR
REINF	REINFORCED
REQ	REQUIRED
RESIL	RESILIENT
RH	ROBE HOOK
RL	RAIN LEADER
RM	ROOM
RO	ROUGH OPENING
RUB	RUBBER
SASU	SELF ADHERING SHEET UNDERLAYMENT
SCD	SEAT COVER DISPENSER
SCHED	SCHEDULE
SF	SQUARE FOOT
SFRM	SPRAYED FIRE-RESISTIVE MATERIAL
SHR	SHOWER
SHTH	SHEATHING
SIM	SIMILAR
SND	SANITARY NAPKIN DISPENSER
SNR	SANITARY NAPKIN RECEPTACLE
SPEC	SPECIFICATIONS
SQ	SQUARE
SQFT	SQUARE FOOT
SQYD	SQUARE YARD
SS	STAINLESS STEEL
STA	STATION
STC	SOUND TRANSMISSION CLASS
STD	STANDARD
STL	STEEL
STOR	STORAGE
STRUCT	STRUCTURAL
SUSP	SUSPENDED
SY	SQUARE YARD
TB	TOWEL BAR
TC	TOP OF CURB
TEL	TELEPHONE
TEMP	TEMPORARY
T&G	TONGUE & GROOVE
TOC	TOP OF CONCRETE
TOD	TOP OF DECK
TPD	TOILET PAPER DISPENSER
TRD	TREAD
TRTD	PRESSURE TREATED
TOW	TOP OF WALL
TYP	TYPICAL
UL	UNDERWRITERS LABORATORIES
UNF	UNFINISHED
UON	UNLESS OTHERWISE NOTED
UR	URINAL
VERT	VERTICAL
VEST	VESTIBULE
VR	VAPOR RETARDER
VTR	VENT THROUGH ROOF
WB	WEATHER BARRIER
WC	WATER CLOSET
WD	WOOD
WP	WATERPROOF
WR	WASTE RECEPTACLE
WSCT	WAINSCOT
WT	WEIGHT
WWF	WELDED WIRE FABRIC

SYMBOLS

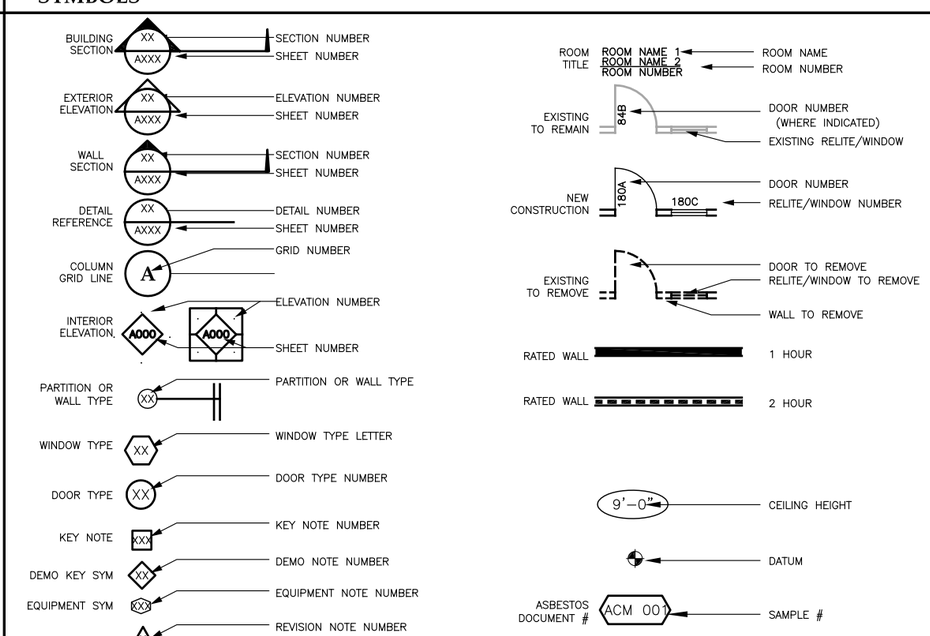

Jensen Yorba Lott Inc.
522 West 10th Street
Juneau, Alaska 99801
phone 907-586-1070
fax 907-586-3959
jensenyorbalott.com

FILE: 17008

A001

G:_Projects\17008\CAD\CD\Arch\A001.dwg, Layout1, 4/10/2017 11:33:26 AM, adeguzman, Adobe PDF 11X17.pc3, Tabloid, 1:2

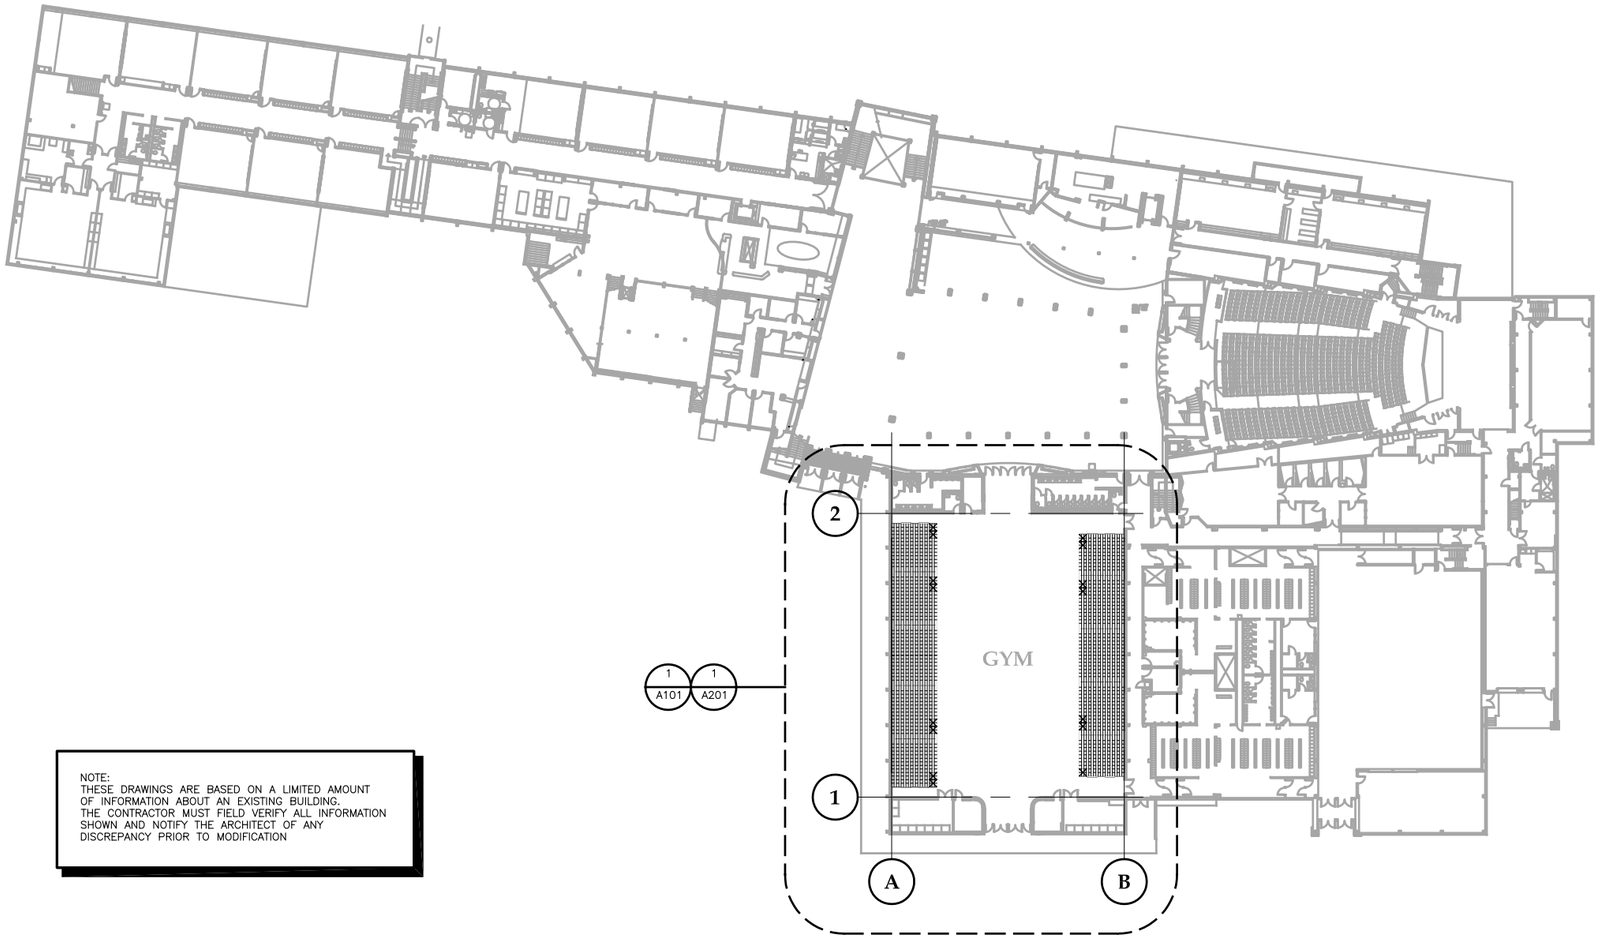

NOTE:
THESE DRAWINGS ARE BASED ON A LIMITED AMOUNT OF INFORMATION ABOUT AN EXISTING BUILDING. THE CONTRACTOR MUST FIELD VERIFY ALL INFORMATION SHOWN AND NOTIFY THE ARCHITECT OF ANY DISCREPANCY PRIOR TO MODIFICATION

1 **OVERALL FLOOR PLAN**

SCALE: 0 16' 32' 64'

Jensen Yorba Lott Inc.
522 West 10th Street
Juneau, Alaska 99801
phone 907-586-1070
fax 907-586-3959
jensenyorbalott.com

Juneau School District
Juneau Douglas High School
BLEACHER REPLACEMENT
Juneau, Alaska

REVISIONS

SHEET TITLE
OVERALL FLOOR PLAN

DATE: April 12, 2017
FILE: 17008

A100

G:_Projects\17008\CAD\CD\Arch\A100.dwg, Layout1, 4/10/2017 11:33:37 AM, adeguzman, Adobe PDF 11X17.pc3, Tabloid, 1:2

NOTE:
THESE DRAWINGS ARE BASED ON A LIMITED AMOUNT OF INFORMATION ABOUT AN EXISTING BUILDING. THE CONTRACTOR MUST FIELD VERIFY ALL INFORMATION SHOWN AND NOTIFY THE ARCHITECT OF ANY DISCREPANCY PRIOR TO MODIFICATION

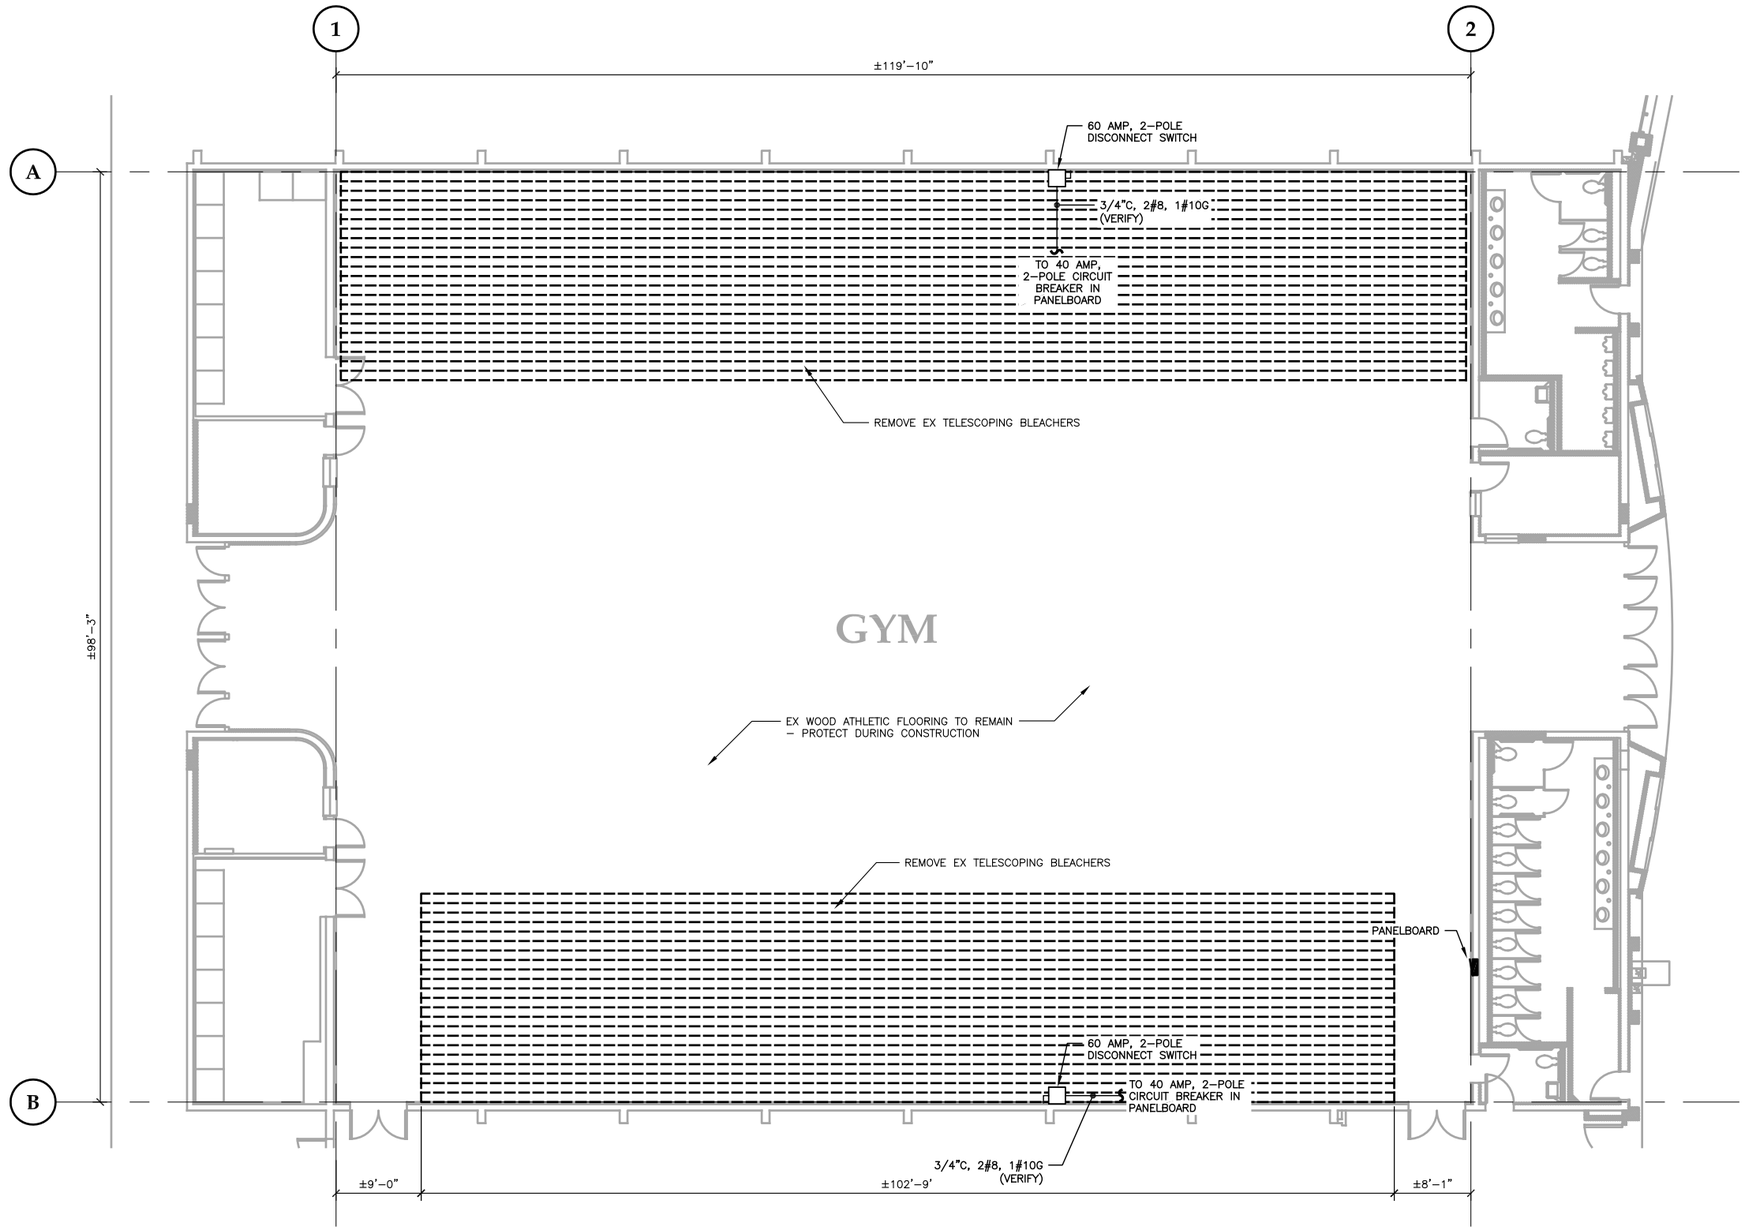

1 ENLARGED DEMOLITION FLOOR PLAN

SCALE: 0 4' 8' 16'

Jensen Yorba Lott Inc.
522 West 10th Street
Juneau, Alaska 99801
phone 907-586-1070
fax 907-586-3959
jensenyorbalott.com

Juneau School District
Juneau Douglas High School
BLEACHER REPLACEMENT
Juneau, Alaska

REVISIONS

SHEET TITLE
ENLARGED DEMOLITION FLOOR PLAN

DATE: April 12, 2017
FILE: 17008

A101

G:_Projects\17008\CAD\CD\Arch\A101.dwg, Layout1, 4/10/2017 11:33:42 AM, adeguzman, Adobe PDF 11X17.pc3, Tabloid, 1:2

NOTE:
THESE DRAWINGS ARE BASED ON A LIMITED AMOUNT OF INFORMATION ABOUT AN EXISTING BUILDING. THE CONTRACTOR MUST FIELD VERIFY ALL INFORMATION SHOWN AND NOTIFY THE ARCHITECT OF ANY DISCREPANCIES PRIOR TO MODIFICATION

NOTES:

1. ELECTRICAL EQUIPMENT AND BRANCH CIRCUITS INDICATED ARE EXISTING. WIRING HARNESS FOR NEW BLEACHERS SHALL CONNECT TO EXISTING ELECTRICAL DISCONNECT SWITCHES.

2. CONTRACTOR VERIFY REQUIRED BLEACHER CLEARANCES WITH EXISTING COURT MARKINGS.

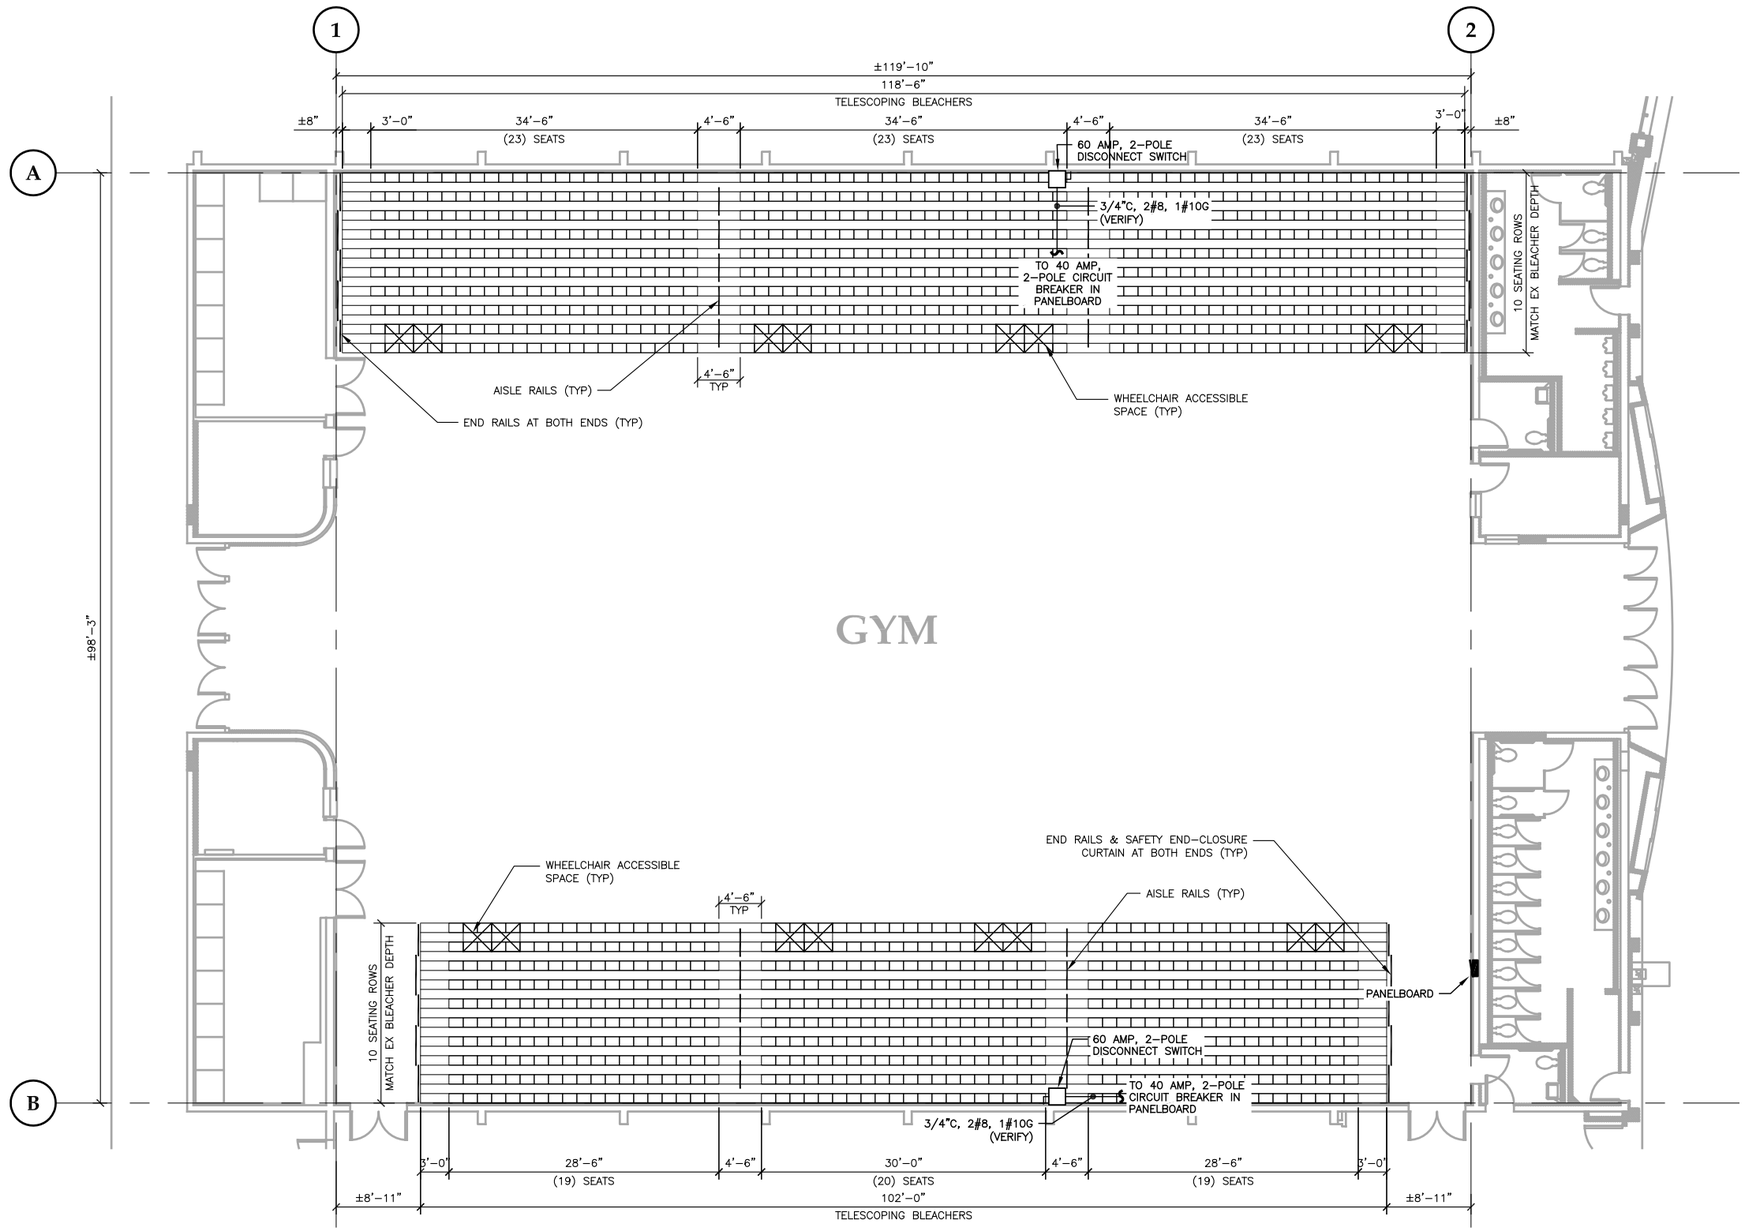

1 ENLARGED RENOVATION FLOOR PLAN

SCALE: 0 4' 8' 16'

Jensen Yorba Lott Inc.
522 West 10th Street
Juneau, Alaska 99801
phone 907-586-1070
fax 907-586-3959
jensenyorbalott.com

STATE OF ALASKA 1974 WAYNE H. JENSEN Apr. 18, 17 REGISTERED PROFESSIONAL ARCHITECT

Juneau School District
Juneau Douglas High School
BLEACHER REPLACEMENT
Juneau, Alaska
CBJ Contract No. BE17-253

REVISIONS

SHEET TITLE
ENLARGED RENOVATION FLOOR PLAN

DATE: April 11, 2017
FILE: 17008

A201