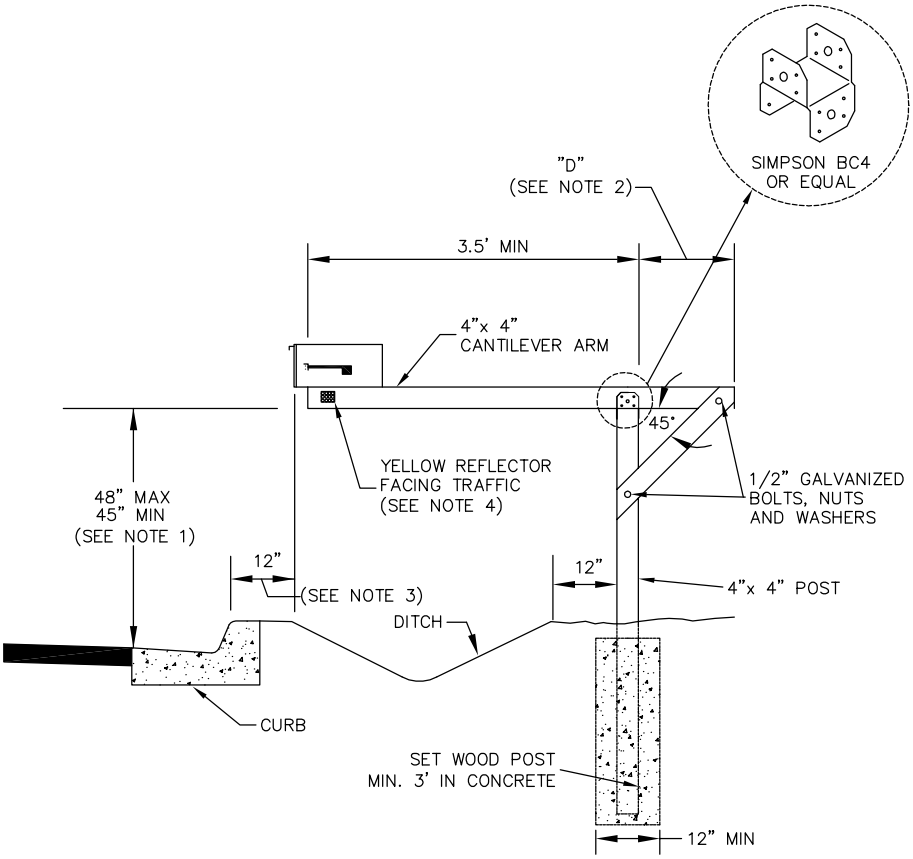

NOTES:

1. MAINTAIN MINIMUM 45" UNOBSTRUCTED CLEARANCE BENEATH CANTILEVERED ARM (NOT INCLUDING DEPTH OF DITCH). BOX SHALL BE NO HIGHER THAN 48" ABOVE ROADWAY.
2. "D" SHALL BE 1/3 OF THE LENGTH OF THE CANTILEVERED ARM.
3. MAILBOXES INSTALLED ON ROADWAYS THAT HAVE A SIDEWALK SHALL BE INSTALLED WITH THE FRONT OF THE MAILBOX FLUSH WITH THE BACK OF SIDEWALK. MAILBOXES ON ROADWAYS WITHOUT CURB & GUTTER SHALL BE INSTALLED 12 " BEYOND THE TRAVELED WAY.
4. REFLECTORS SHALL BE YELLOW AND HAVE A MINIMUM AREA OF 4.5 SQ. IN. REFLECTORS SHALL BE ACRYLIC PRISMATIC TYPE AND CONFORM TO AASHTO M290, OR REFLECTIVE SHEETING TYPE AND CONFORM TO AASHTO M268, TYPE II OR III.
5. ALL WOOD USED IN MAILBOX INSTALLATION SHALL BE PRESSURE TREATED FOR GROUND CONTACT. ALL CUTS AND DRILLED HOLES SHALL BE TREATED WITH PENTACHLOROPHENAL OR EQUAL.
6. SEE STATE OF ALASKA STANDARD DRAWING M 20.12, "MAILBOX LOCATION", FOR LOCATING POSTS AND BOXES ALONG STATE OF ALASKA HIGHWAYS.
7. CANTILEVERED ARM LENGTHS GREATER THAN 5' REQUIRE A PLAN TO BE SUBMITTED TO CBJ ENGINEERING FOR APPROVAL.
8. NEWSPAPER RECEPTACLES, ETC. MAY BE ATTACHED ON THE SIDE OF THE CANTILEVERED ARM. NO ATTACHMENTS ARE ALLOWED UNDER THE CANTILEVERED ARM TO MAINTAIN CLEARANCE.

SCALE: NTS	DATE: 3/17/99	CITY AND BOROUGH OF JUNEAU, ALASKA
DRAWN BY: TAD	CHECKED BY: JB/STAFF	CANTILEVERED SINGLE MAILBOX
APPROVED BY:	REVISED: 8/14/2011	STANDARD 116