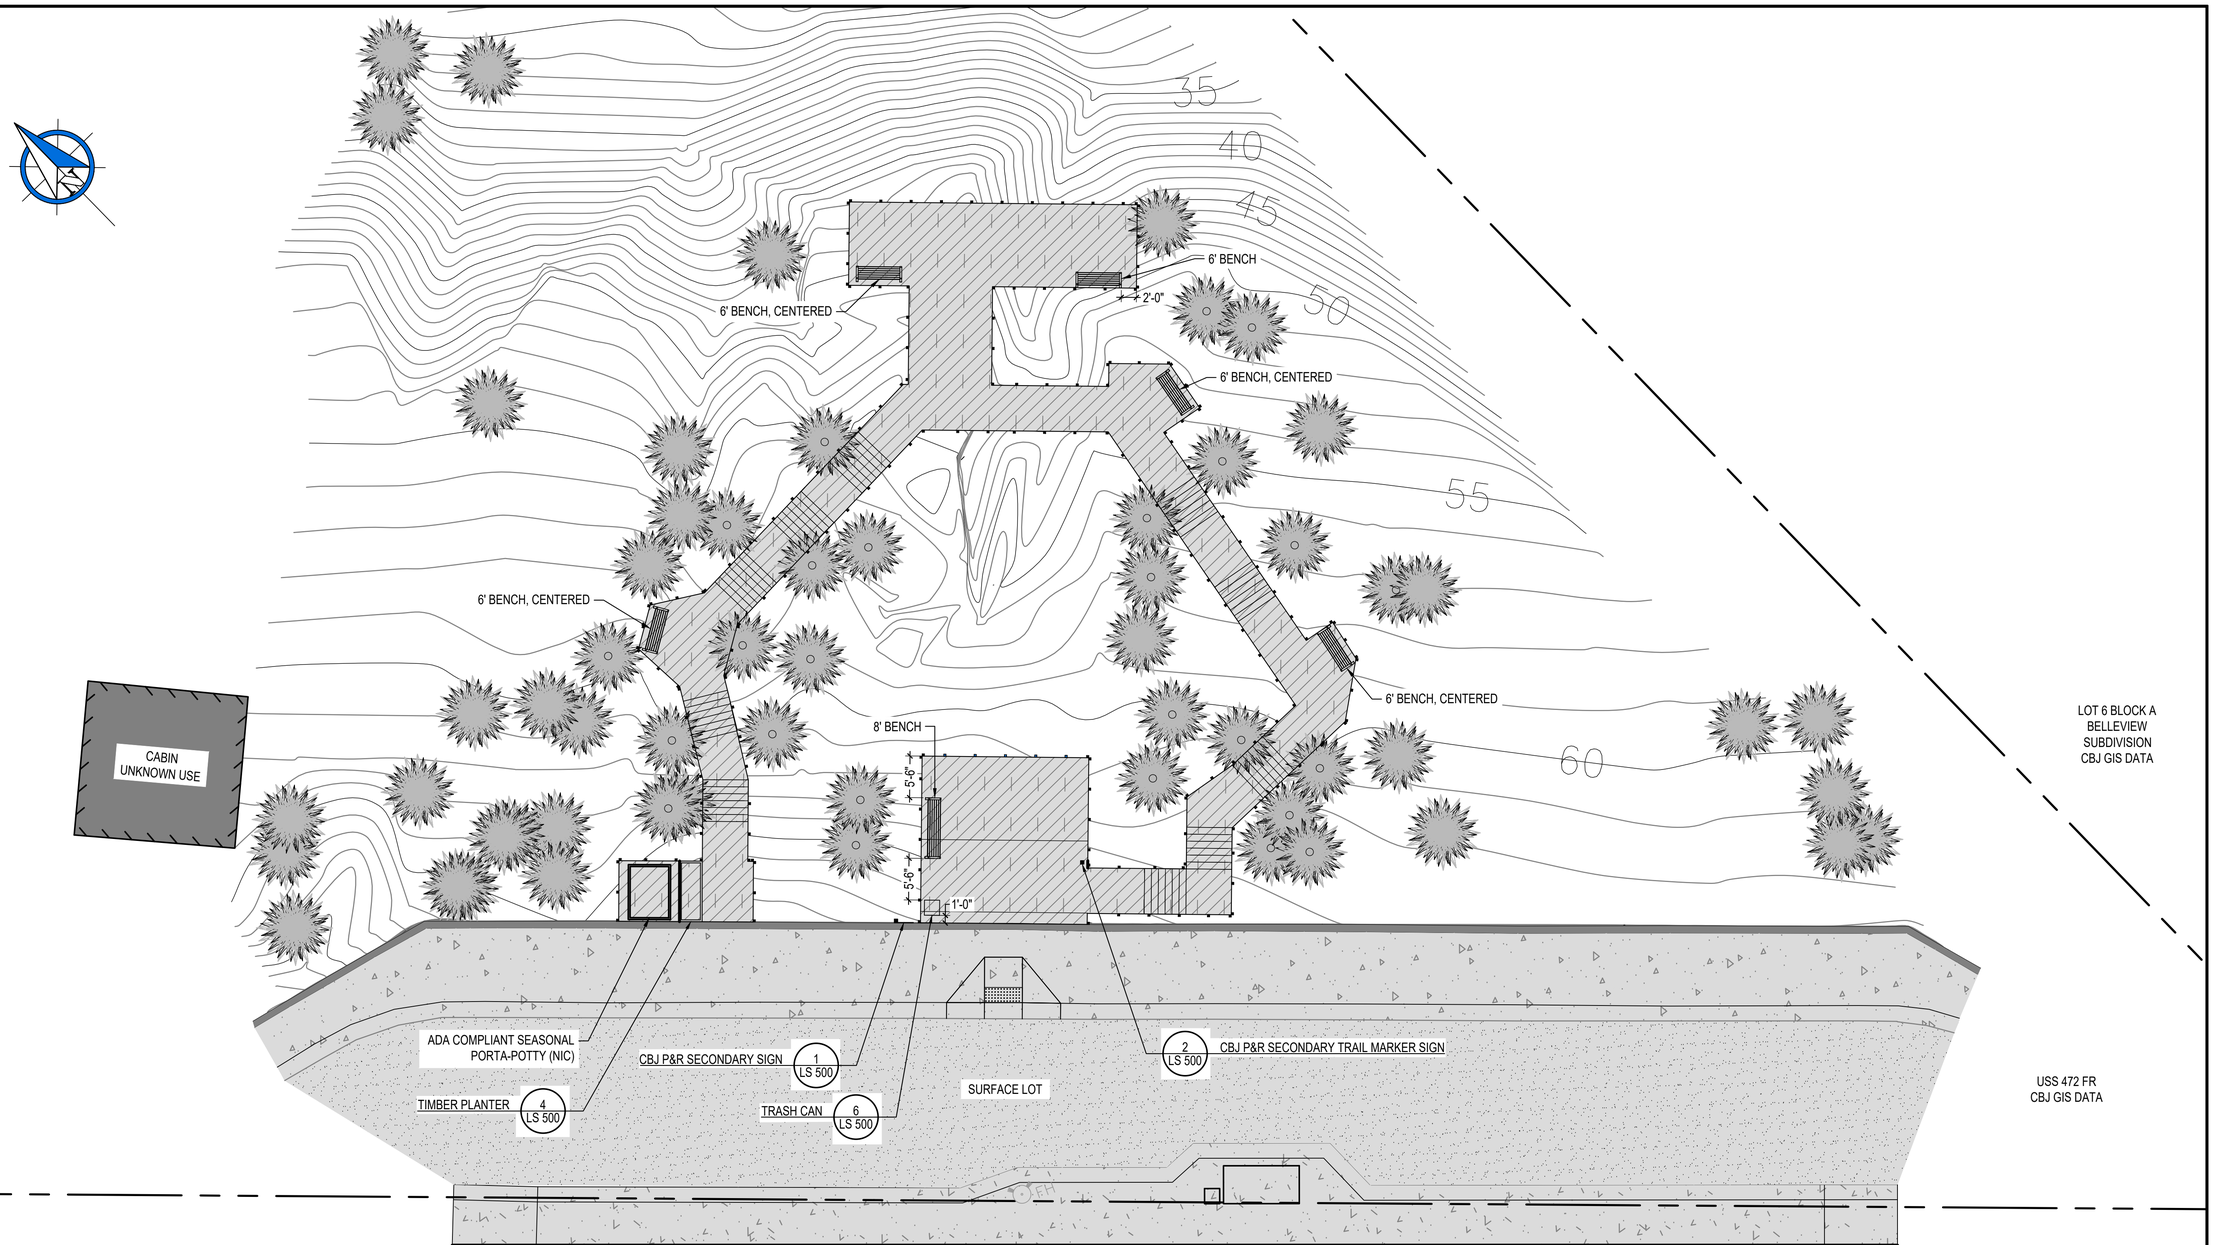


NOTE: See 5/LS500 for mounting of site furnishings (benches and trash can) to fibergrate decking.

1 LS100 SITE LAYOUT PLAN

SCALE: 1" = 10'-0" @22x34

0' 10' 20' 30'

CITY AND BOROUGH OF JUNEAU
ALASKA'S CAPITAL CITY
PARKS & RECREATION

Corvus Design
Landscape Architecture • Planning • Industrial Design

REVISIONS

REV.	DATE	DESCRIPTION	DWN.	CKD.	APP.

PND ENGINEERS, INC.
9360 Glacier Highway Ste 100
Juneau, Alaska 99801
Phone: 907-586-2093
www.pndengineers.com

DESIGN: BL CHECKED: CM
DRAWN: BL APPROVED:
SCALE:

STATE OF ALASKA 49TH
Christopher R. Merrill
5/30/2024
No.10440
REGISTERED PROFESSIONAL LANDSCAPE ARCHITECT
AEL #1195
DATE: 05/30/2024

CITY & BOROUGH OF JUNEAU, ALASKA
HOMESTEAD PARK
PROJECT NUMBER: BE24-235

SHEET TITLE: SITE LAYOUT

PND PROJECT NO.: 232100 C.A.N. NO.: AECC250

LS100