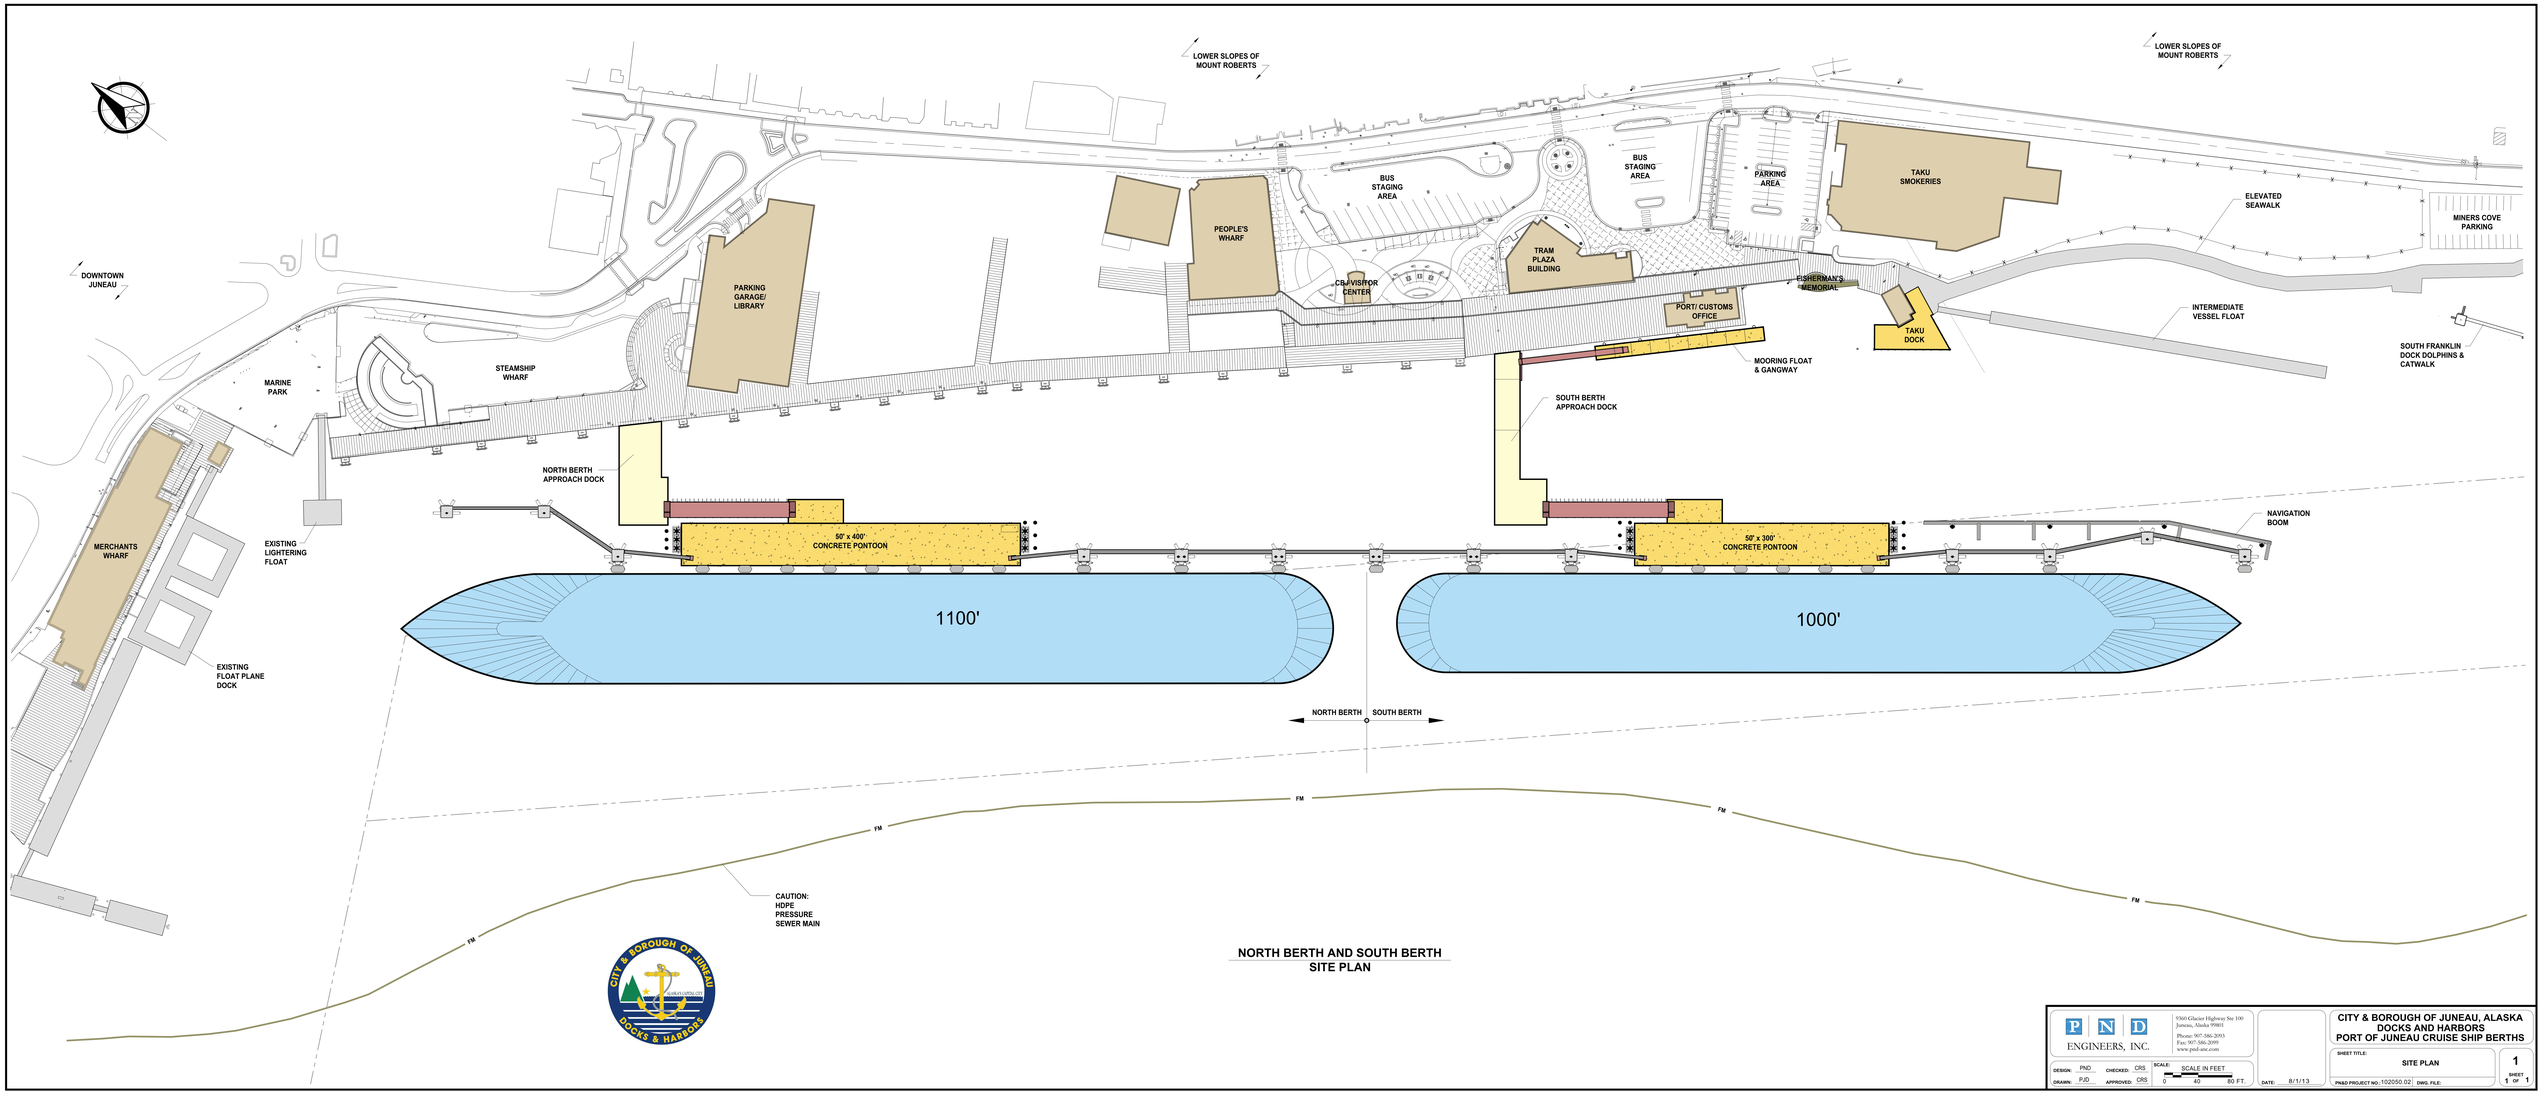

NORTH BERTH AND SOUTH BERTH
SITE PLAN