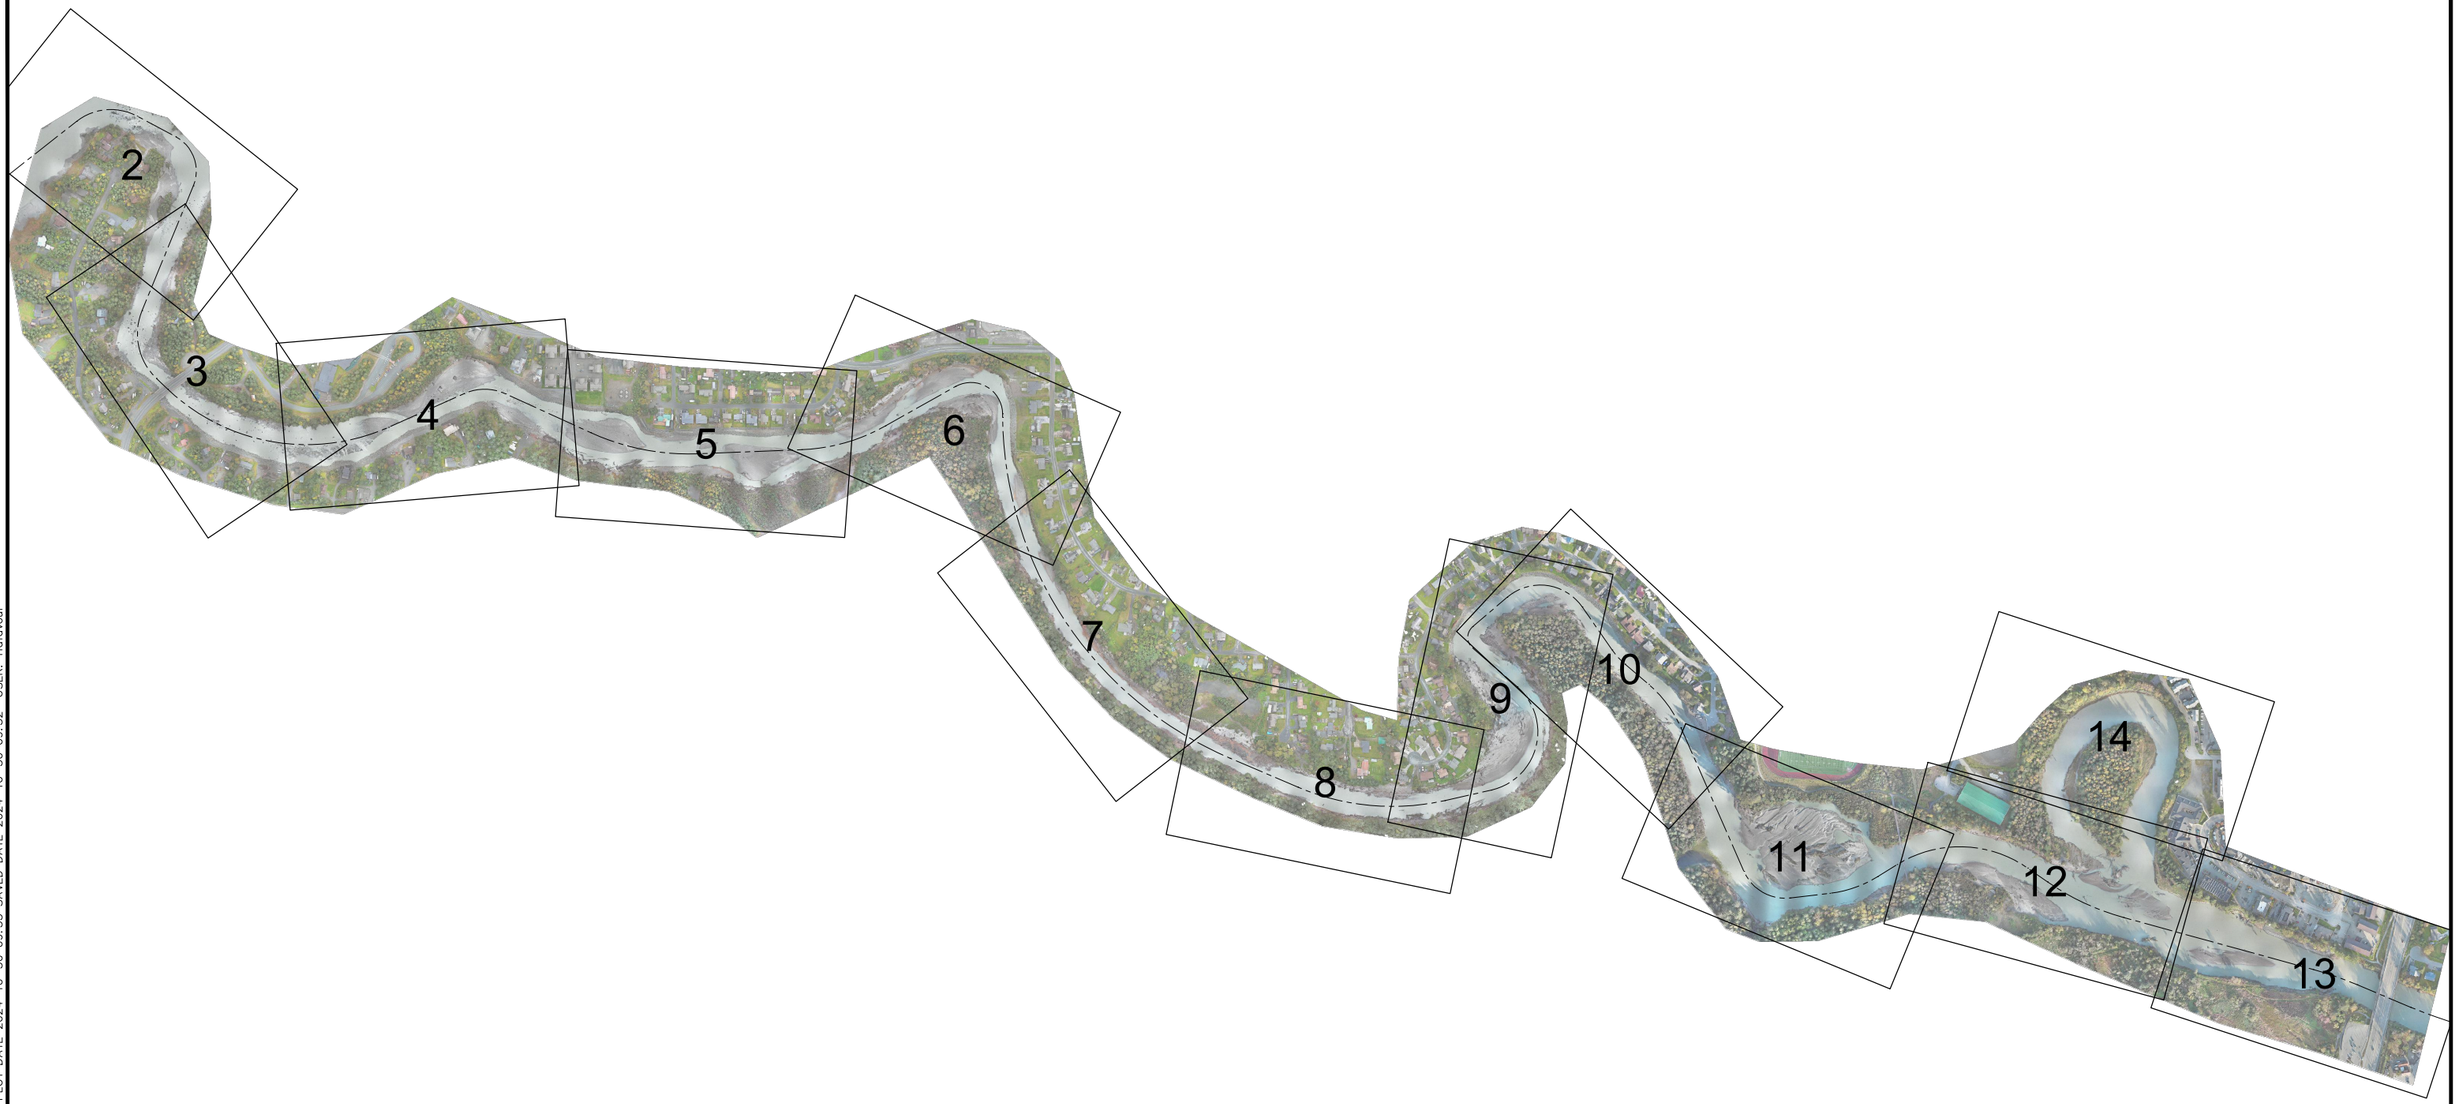


J:\71\71204-01\65CAD\MC-VM-AI-71204 EXPORT.dwg PLOT DATE 2024-10-30 09:55 SAVED DATE 2024-10-30 09:32 USER: rlafavour

CITY AND BOROUGH OF JUNEAU
ALASKA'S CAPITAL CITY

DOWL
AECL848
WWW.DOWL.COM
9085 Glacier Highway, #102
Juneau, Alaska 99801
907-780-3533

MENDENHALL RIVER FLOOD MAPPING

JUNEAU, ALASKA

PROJECT 1271.71204.01
DATE 10/30/2024

SHEET
1 OF 14

2001 ; 6000

11+00
12+00
13+00
14+00
15+00
16+00
17+00
18+00
19+00
20+00
21+00
22+00
23+00
24+00
25+00
26+00
27+00
28+00

EG 63.21
EG 67.80

9300
9301
9305
9310
9315
9324

VIEW DRIVE

50
60

MATCHLINE STA 28+60

N

50 0 50 100
SCALE IN FEET

CITY AND BOROUGH OF JUNEAU
ALASKA'S CAPITAL CITY

DOWL
AECL848
WWW.DOWL.COM
9085 Glacier Highway, #102
Juneau, Alaska 99801
907-780-3533

MENDENHALL RIVER FLOOD MAPPING

JUNEAU, ALASKA

PROJECT 1271.71204.01
DATE 10/30/2024

SHEET
2 OF 14

J:\71\71204-01\65CAD\MC-VM-AI-71204 EXPORT.dwg PLOT DATE 2024-10-30 09:55 SAVED DATE 2024-10-30 09:32 USER: rdfavour

MATCHLINE STA 28+60

MATCHLINE STA 44+70

MENDENHALL LOOP ROAD

VIEW DRIVE

TAMARACK COURT

29+00 30+00 31+00 32+00 33+00 34+00 35+00 36+00 37+00 38+00 39+00 40+00 41+00 42+00 43+00 44+00

70 60 50

EG 67.45

EG 63.01

EG 65.15

9350 9360 ; 9360 B 9370 9374 9380

4775 ; 4777 4787 ; 4789 4801 ; 4801 B

5010 5020 5030 5040 5050

50 0 50 100
SCALE IN FEET

CITY AND BOROUGH OF JUNEAU
ALASKA'S CAPITAL CITY

DOWL
AECL848
WWW.DOWL.COM
9085 Glacier Highway, #102
Juneau, Alaska 99801
907-780-3533

MENDENHALL RIVER FLOOD MAPPING

JUNEAU, ALASKA

PROJECT 1271.71204.01
DATE 10/30/2024

SHEET
3 OF 14

J:\71\71204-01\65CAD\MC-WM-AI-71204 EXPORT.dwg PLOT DATE 2024-10-30 09:55 SAVED DATE 2024-10-30 09:32 USER: rdfavour

MENDENHALL RIVER COMMUNITY SCHOOL

RIVERSIDE DRIVE

WHITEWATER COURT

RIVERBEND COURT

MATCHLINE STA 44+70

MATCHLINE STA 60+80

8999 ; 9001

EG 53.11

EG 58.13

EG 57.08

EG 47.64

EG 47.16

EG 64.51

4501

4410

4423

4417

4405 ; 4407

4411

4409

4649

4631

4637

4617

4643

4625

4621

9590

9589

9582

9578

9581

9586

9585

9486

9482

9478

9477

9481

4499

4487 ; 4489

9485

45+00 46+00 47+00 48+00 49+00 50+00 51+00 52+00 53+00 54+00 55+00 56+00 57+00 58+00 59+00 60+00

30 40 50 60 70

SCALE IN FEET

50 0 50 100

CITY AND BOROUGH OF JUNEAU
ALASKA'S CAPITAL CITY

DOWL
AECL848
WWW.DOWL.COM
9085 Glacier Highway, #102
Juneau, Alaska 99801
907-780-3533

MENDENHALL RIVER FLOOD MAPPING

JUNEAU, ALASKA

PROJECT 1271.71204.01
DATE 10/30/2024

SHEET
4 OF 14

J:\71\71204-01\65CAD\MC-VM-AI-71204 EXPORT.dwg PLOT DATE 2024-10-30 09:55 SAVED DATE 2024-10-30 09:32 USER: rdfavour

MARION DRIVE

FIREWEED LANE

TAKU BLVD

MATCHLINE STA 60+80

MATCHLINE STA 76+90

4401 4395 9125 4310 ; 4312 9124 ; 9126 4300 4446 4290 4447 4449 4250 4248 4242 ; 4244 4238 4243 A 4241 4239 4237 4233

4299 4293 4273 4269 4265 4261 4257 4253 4249 4245 4241 4237

EG 44.07

EG 44.61

EG 41.83

50.55

50 40 30

61+00 62+00 63+00 64+00 65+00 66+00 67+00 68+00 69+00 70+00 71+00 72+00 73+00 74+00 75+00 76+00

50 0 50 100
SCALE IN FEET

N

CITY AND BOROUGH OF JUNEAU
ALASKA'S CAPITAL CITY

DOWL
AECL848
WWW.DOWL.COM
9085 Glacier Highway, #102
Juneau, Alaska 99801
907-780-3533


MENDENHALL RIVER FLOOD MAPPING

JUNEAU, ALASKA

PROJECT 1271.71204.01
DATE 10/30/2024

SHEET
5 OF 14

J:\71\71204-01\65CAD\MC-YM-AI-71204 EXPORT.dwg PLOT DATE 2024-10-30 09:56 SAVED DATE 2024-10-30 09:32 USER: rdavour

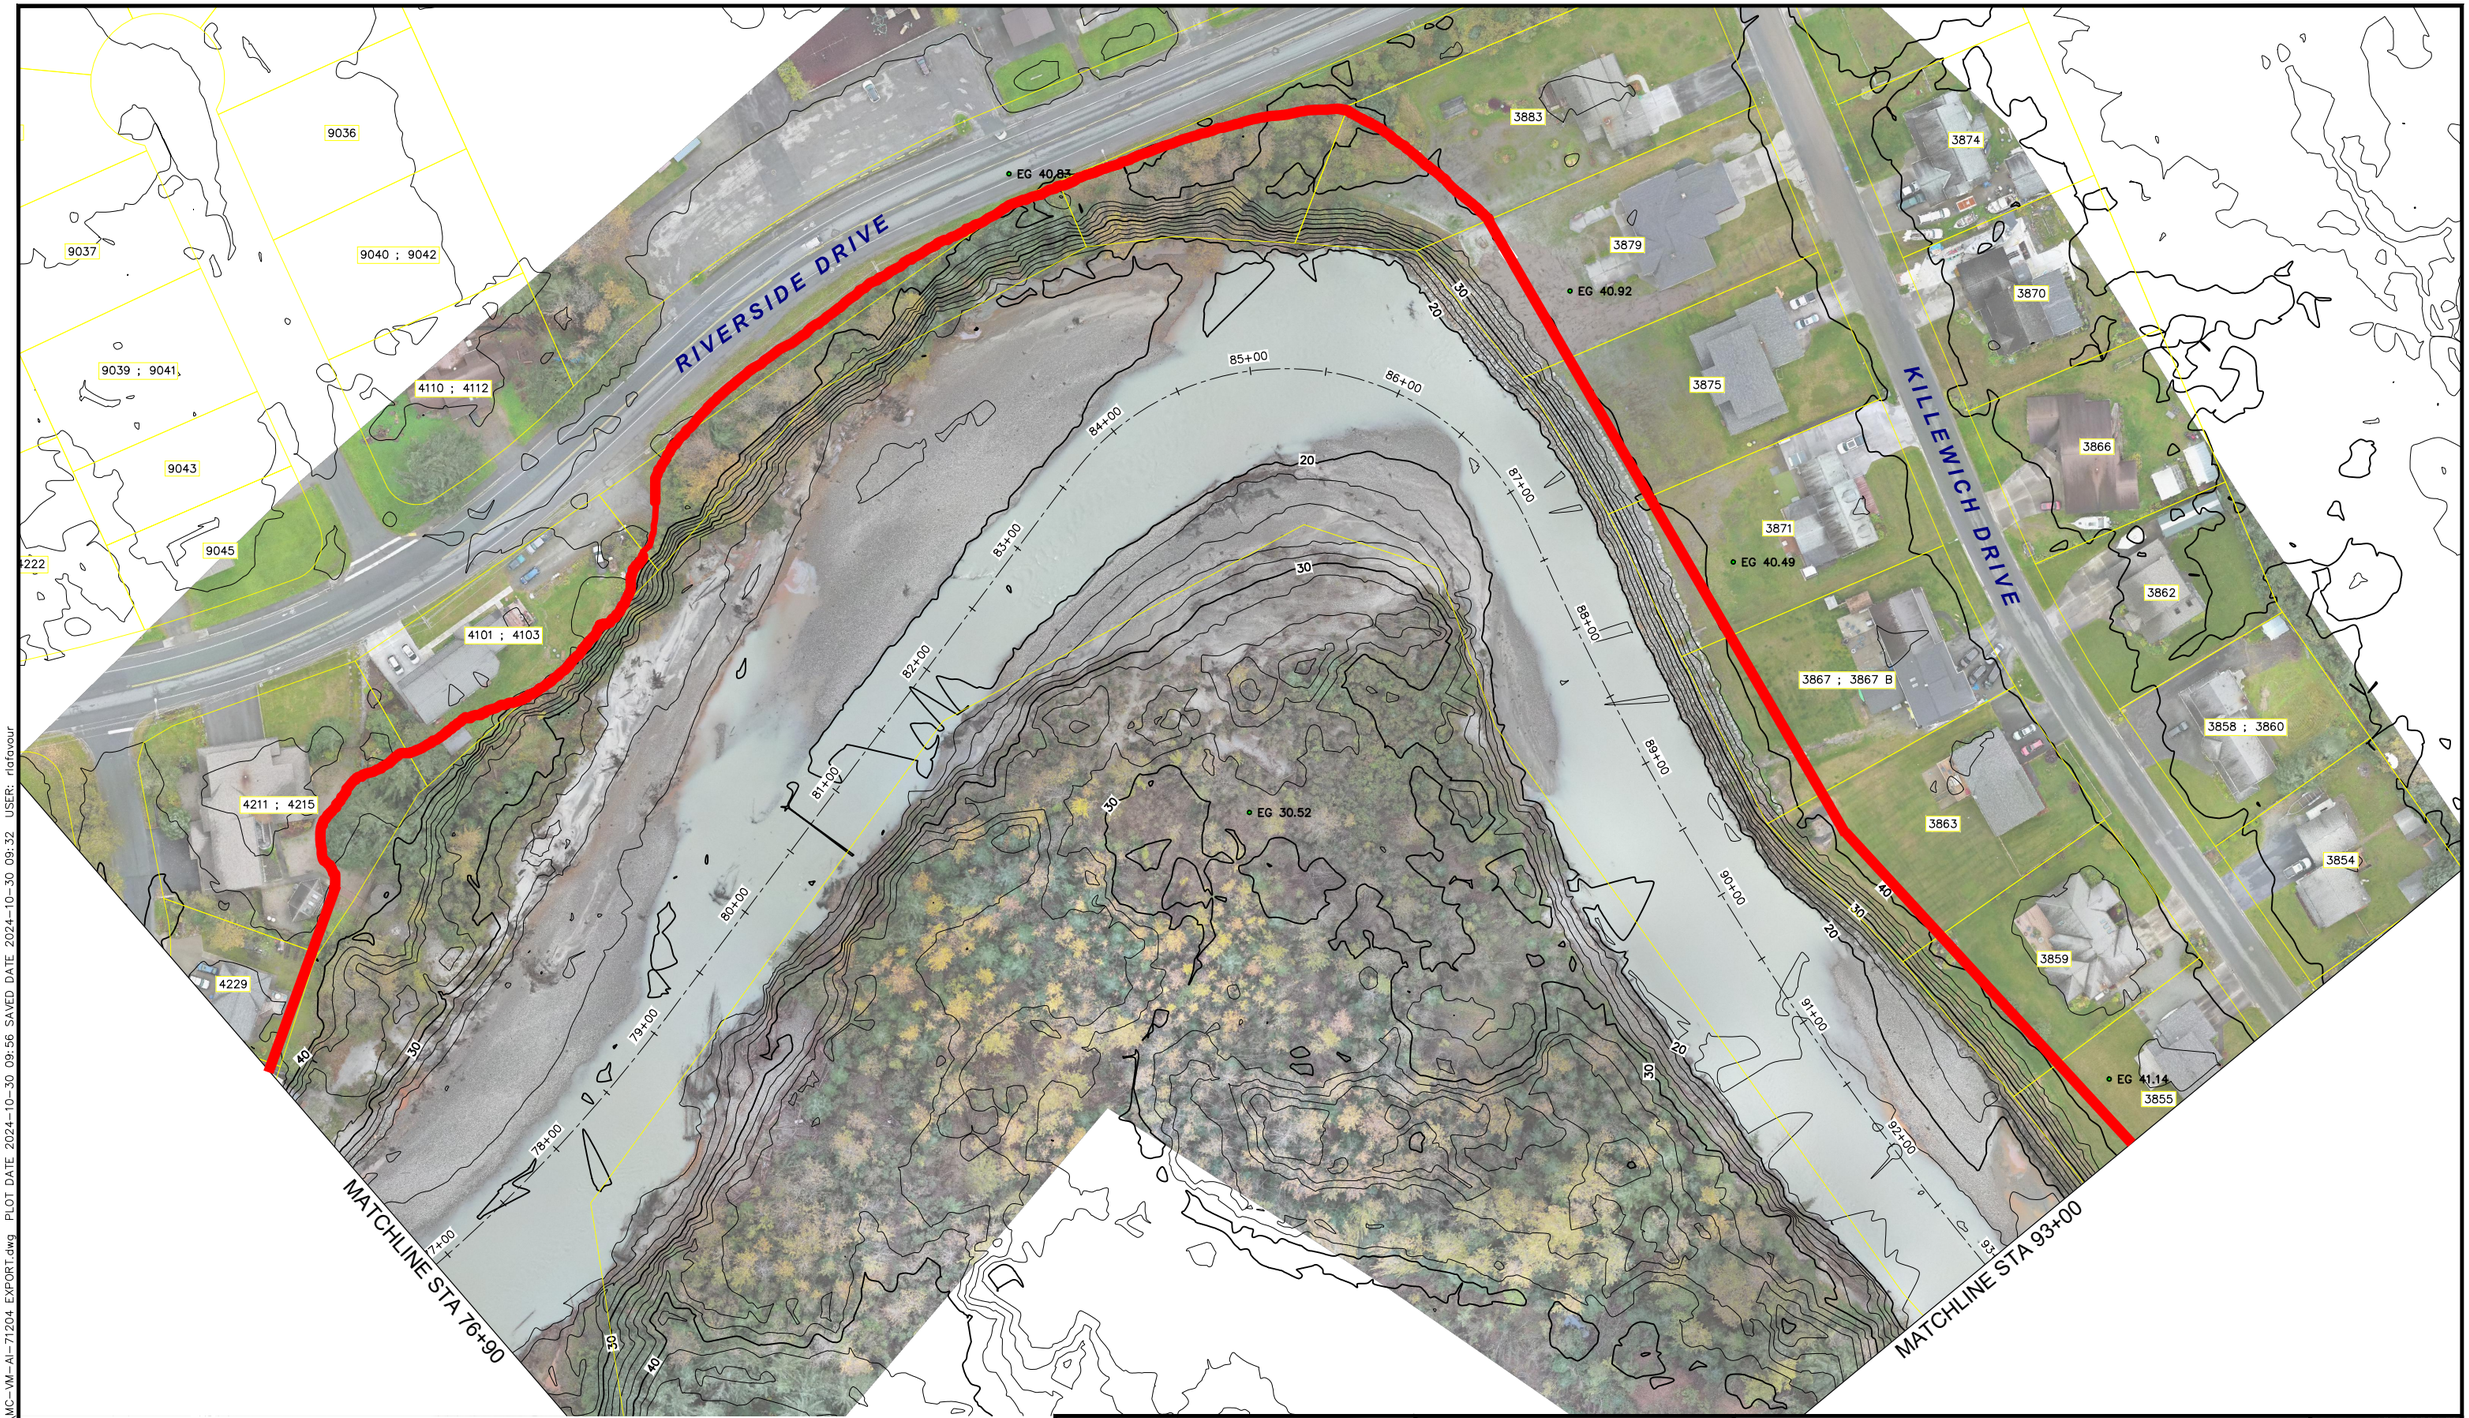

50 0 50 100
SCALE IN FEET

CITY AND BOROUGH OF JUNEAU
ALASKA'S CAPITAL CITY

DOWL
AECL848
WWW.DOWL.COM
9085 Glacier Highway, #102
Juneau, Alaska 99801
907-780-3533

MENDENHALL RIVER FLOOD MAPPING

JUNEAU, ALASKA

PROJECT 1271.71204.01
DATE 10/30/2024

SHEET
6 OF 14

J:\71\71204-01\65CAD\MC-VM-AI-71204 EXPORT.dwg PLOT DATE 2024-10-30 09:56 SAVED DATE 2024-10-30 09:32 USER: rdfavour

MATCHLINE STA 93+00

MATCHLINE STA 109+10

KILLEWICH DRIVE

3850
3846
3842
3838
3834
3828 ; 3830
3851
3847 ; 3849
3843
3839
3835
3831
3827
3823
3819
3815
3811
3807

EG 41.21

EG 40.11

00
94+00
95+00
96+00
97+00
98+00
99+00
100+00
101+00
102+00
103+00
104+00
105+00
106+00
107+00
108+00
109+00

20
30
40

50 0 50 100
SCALE IN FEET

CITY AND BOROUGH OF JUNEAU
ALASKA'S CAPITAL CITY

DOWL
AECL848
WWW.DOWL.COM
9085 Glacier Highway, #102
Juneau, Alaska 99801
907-780-3533

MENDENHALL RIVER FLOOD MAPPING

JUNEAU, ALASKA

PROJECT 1271.71204.01
DATE 10/30/2024

SHEET
7 OF 14

J:\71\71204-01\65CAD\MC-VM-AI-71204 EXPORT.dwg PLOT DATE 2024-10-30 09:56 SAVED DATE 2024-10-30 09:32 USER: rlafavour

MATCHLINE STA 109+10

MATCHLINE STA 125+20

BETTY COURT

LONG RUN DRIVE

MEANDER WAY

9336 9338 9339 9412 3500 3480 ; 3482 3478 3785 9343 9414 9413 3488 3494 3492 9342 3496 9417 3491 3500 9347 EG 37.93 9416 9419 EG 37.56 3495 3499 3503

110+00 111+00 112+00 113+00 114+00 115+00 116+00 117+00 118+00 119+00 120+00 121+00 122+00 123+00 124+00 125+00

20 30

3807 3795 3785 9330 9336 9342

50 0 50 100
SCALE IN FEET

N

CITY AND BOROUGH OF JUNEAU
ALASKA'S CAPITAL CITY

DOWL
AECL848
WWW.DOWL.COM
9085 Glacier Highway, #102
Juneau, Alaska 99801
907-780-3533

MENDENHALL RIVER FLOOD MAPPING

JUNEAU, ALASKA

PROJECT 1271.71204.01
DATE 10/30/2024

SHEET
8 OF 14

J:\71\71204-01\65CAD\MC-VM-AI-71204 EXPORT.dwg PLOT DATE 2024-10-30 09:56 SAVED DATE 2024-10-30 09:32 USER: rdefavour

MEANDER WAY

TURN STREET

MATCHLINE STA 125+20

MATCHLINE STA 141+30

EG 32.40

EG 34.76

3487 3483 3479 3475 3471 3467 3463 3459 3455 3451 3450 3446 9359 9361 3445 3441 3437

126+00 127+00 128+00 129+00 130+00 131+00 132+00 133+00 134+00 135+00 136+00 137+00 138+00 139+00 140+00 141+00

20 30 35

N

50 0 50 100
SCALE IN FEET

CITY AND BOROUGH OF JUNEAU
ALASKA'S CAPITAL CITY

DOWL
AECL848
WWW.DOWL.COM
9085 Glacier Highway, #102
Juneau, Alaska 99801
907-780-3533


MENDENHALL RIVER FLOOD MAPPING

JUNEAU, ALASKA

PROJECT 1271.71204.01
DATE 10/30/2024

SHEET
9 OF 14

J:\71\71204-01\65CAD\MC-VM-AI-71204 EXPORT.dwg PLOT DATE 2024-10-30 09:56 SAVED DATE 2024-10-30 09:32 USER: rdafavour

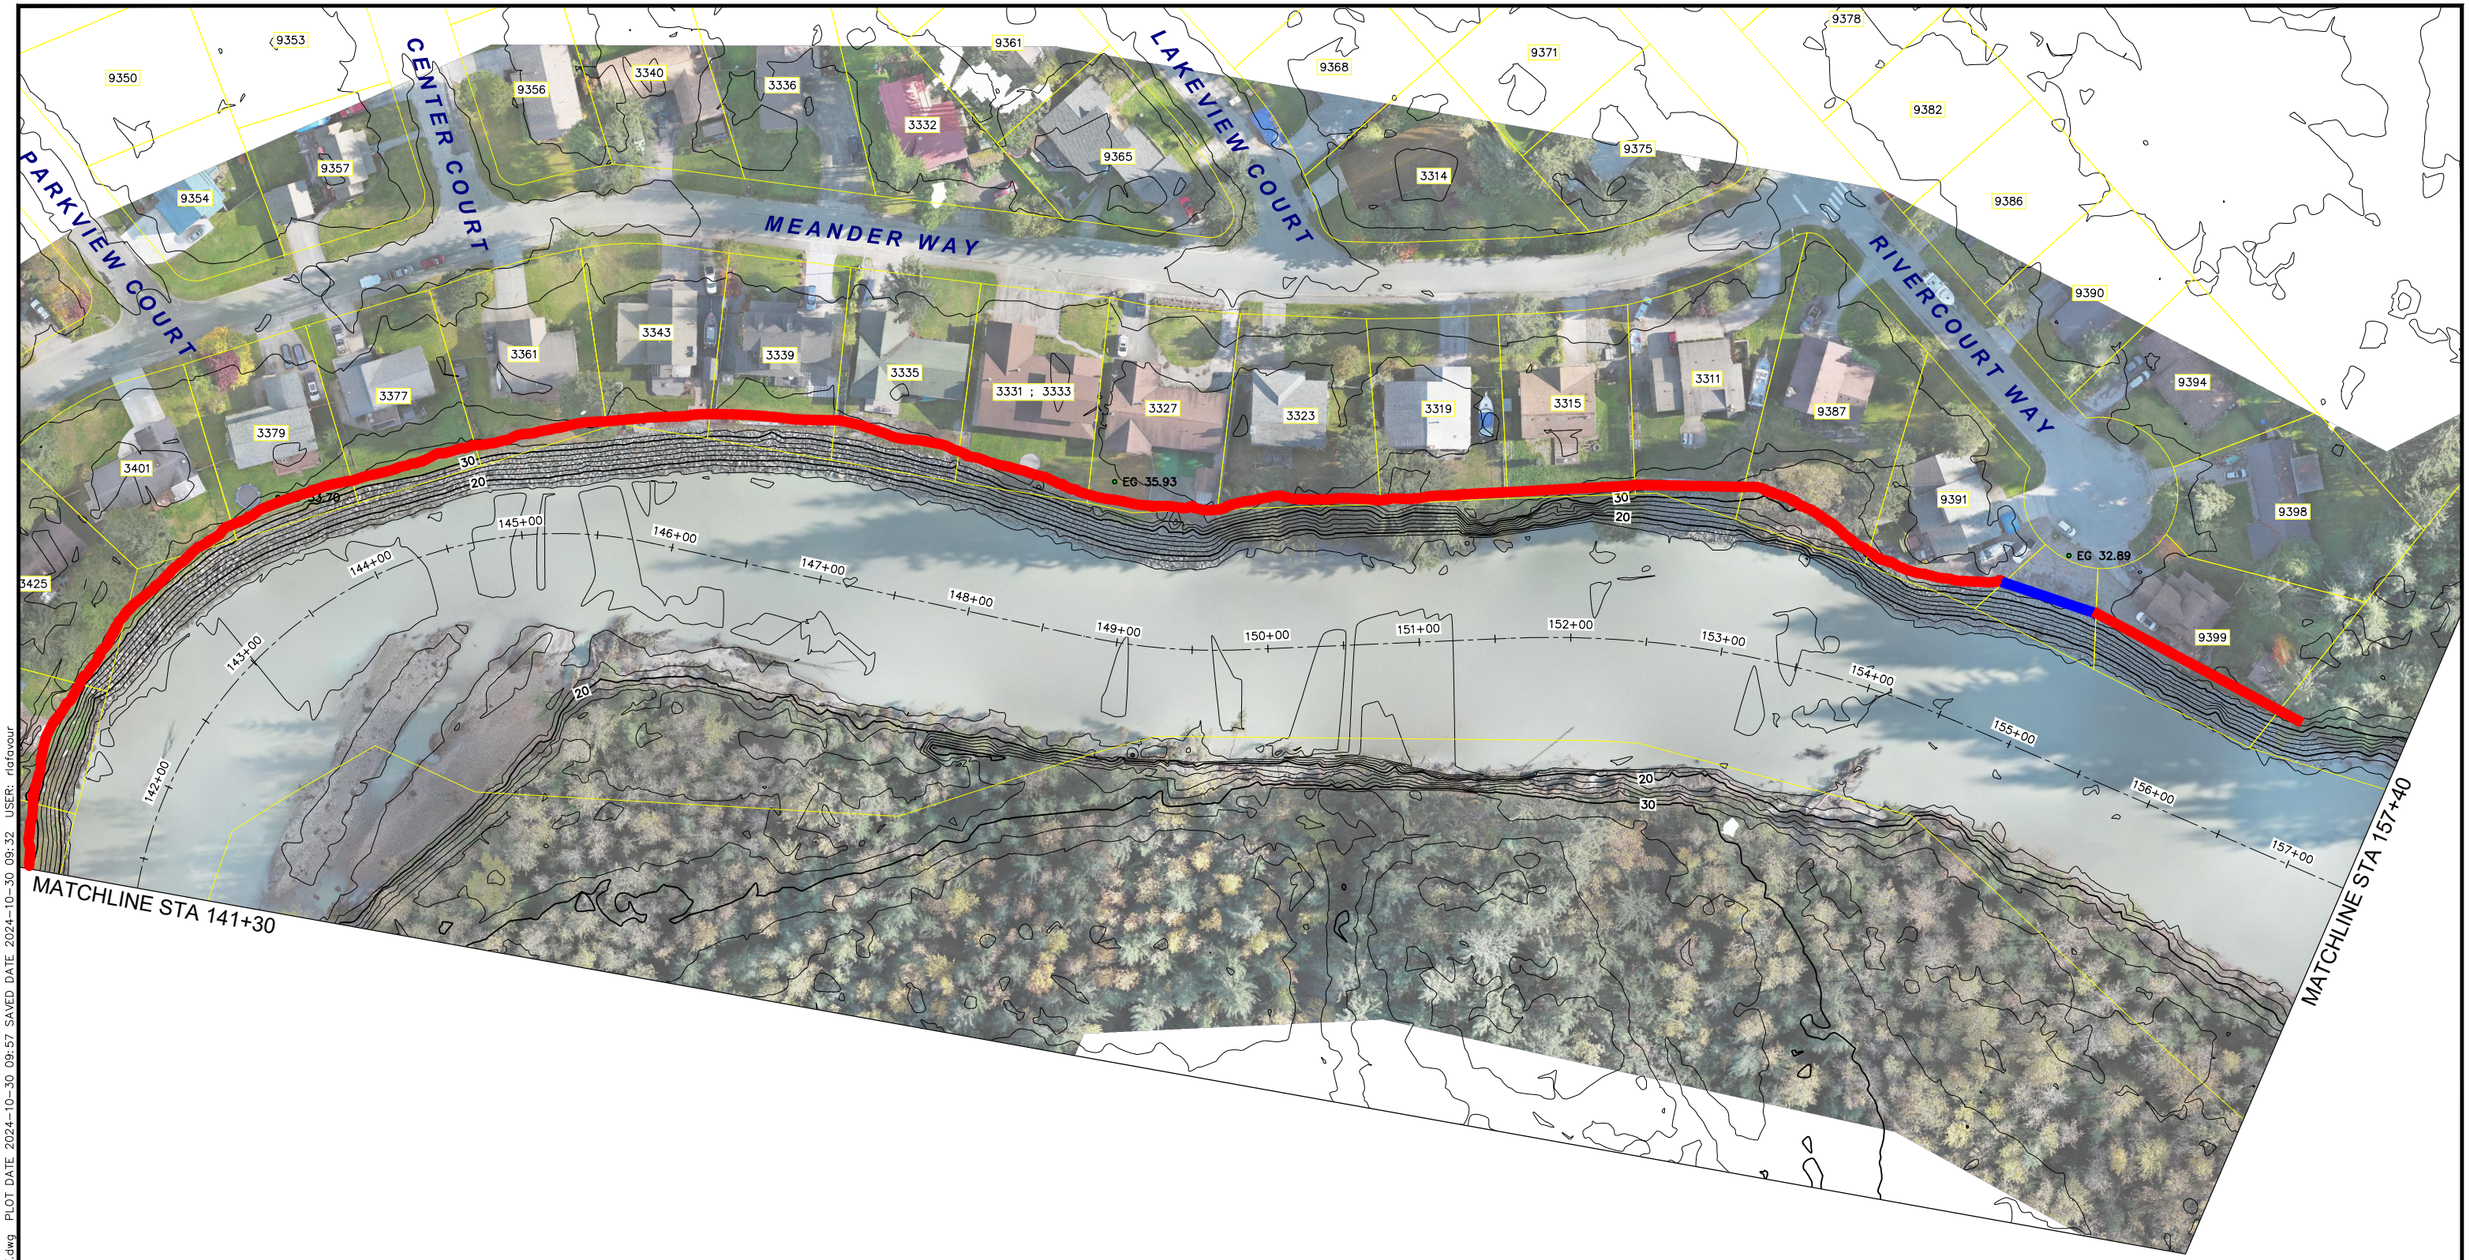

50 0 50 100
SCALE IN FEET

N

CITY AND BOROUGH OF JUNEAU
ALASKA'S CAPITAL CITY

DOWL
AECL848
WWW.DOWL.COM
9085 Glacier Highway, #102
Juneau, Alaska 99801
907-780-3533


MENDENHALL RIVER FLOOD MAPPING

JUNEAU, ALASKA

PROJECT 1271.71204.01
DATE 10/30/2024

SHEET
10 OF 14

J:\71\71204-01\65CAD\MC-VM-AI-71204 EXPORT.dwg PLOT DATE 2024-10-30 09:57 SAVED DATE 2024-10-30 09:32 USER: rdfavour

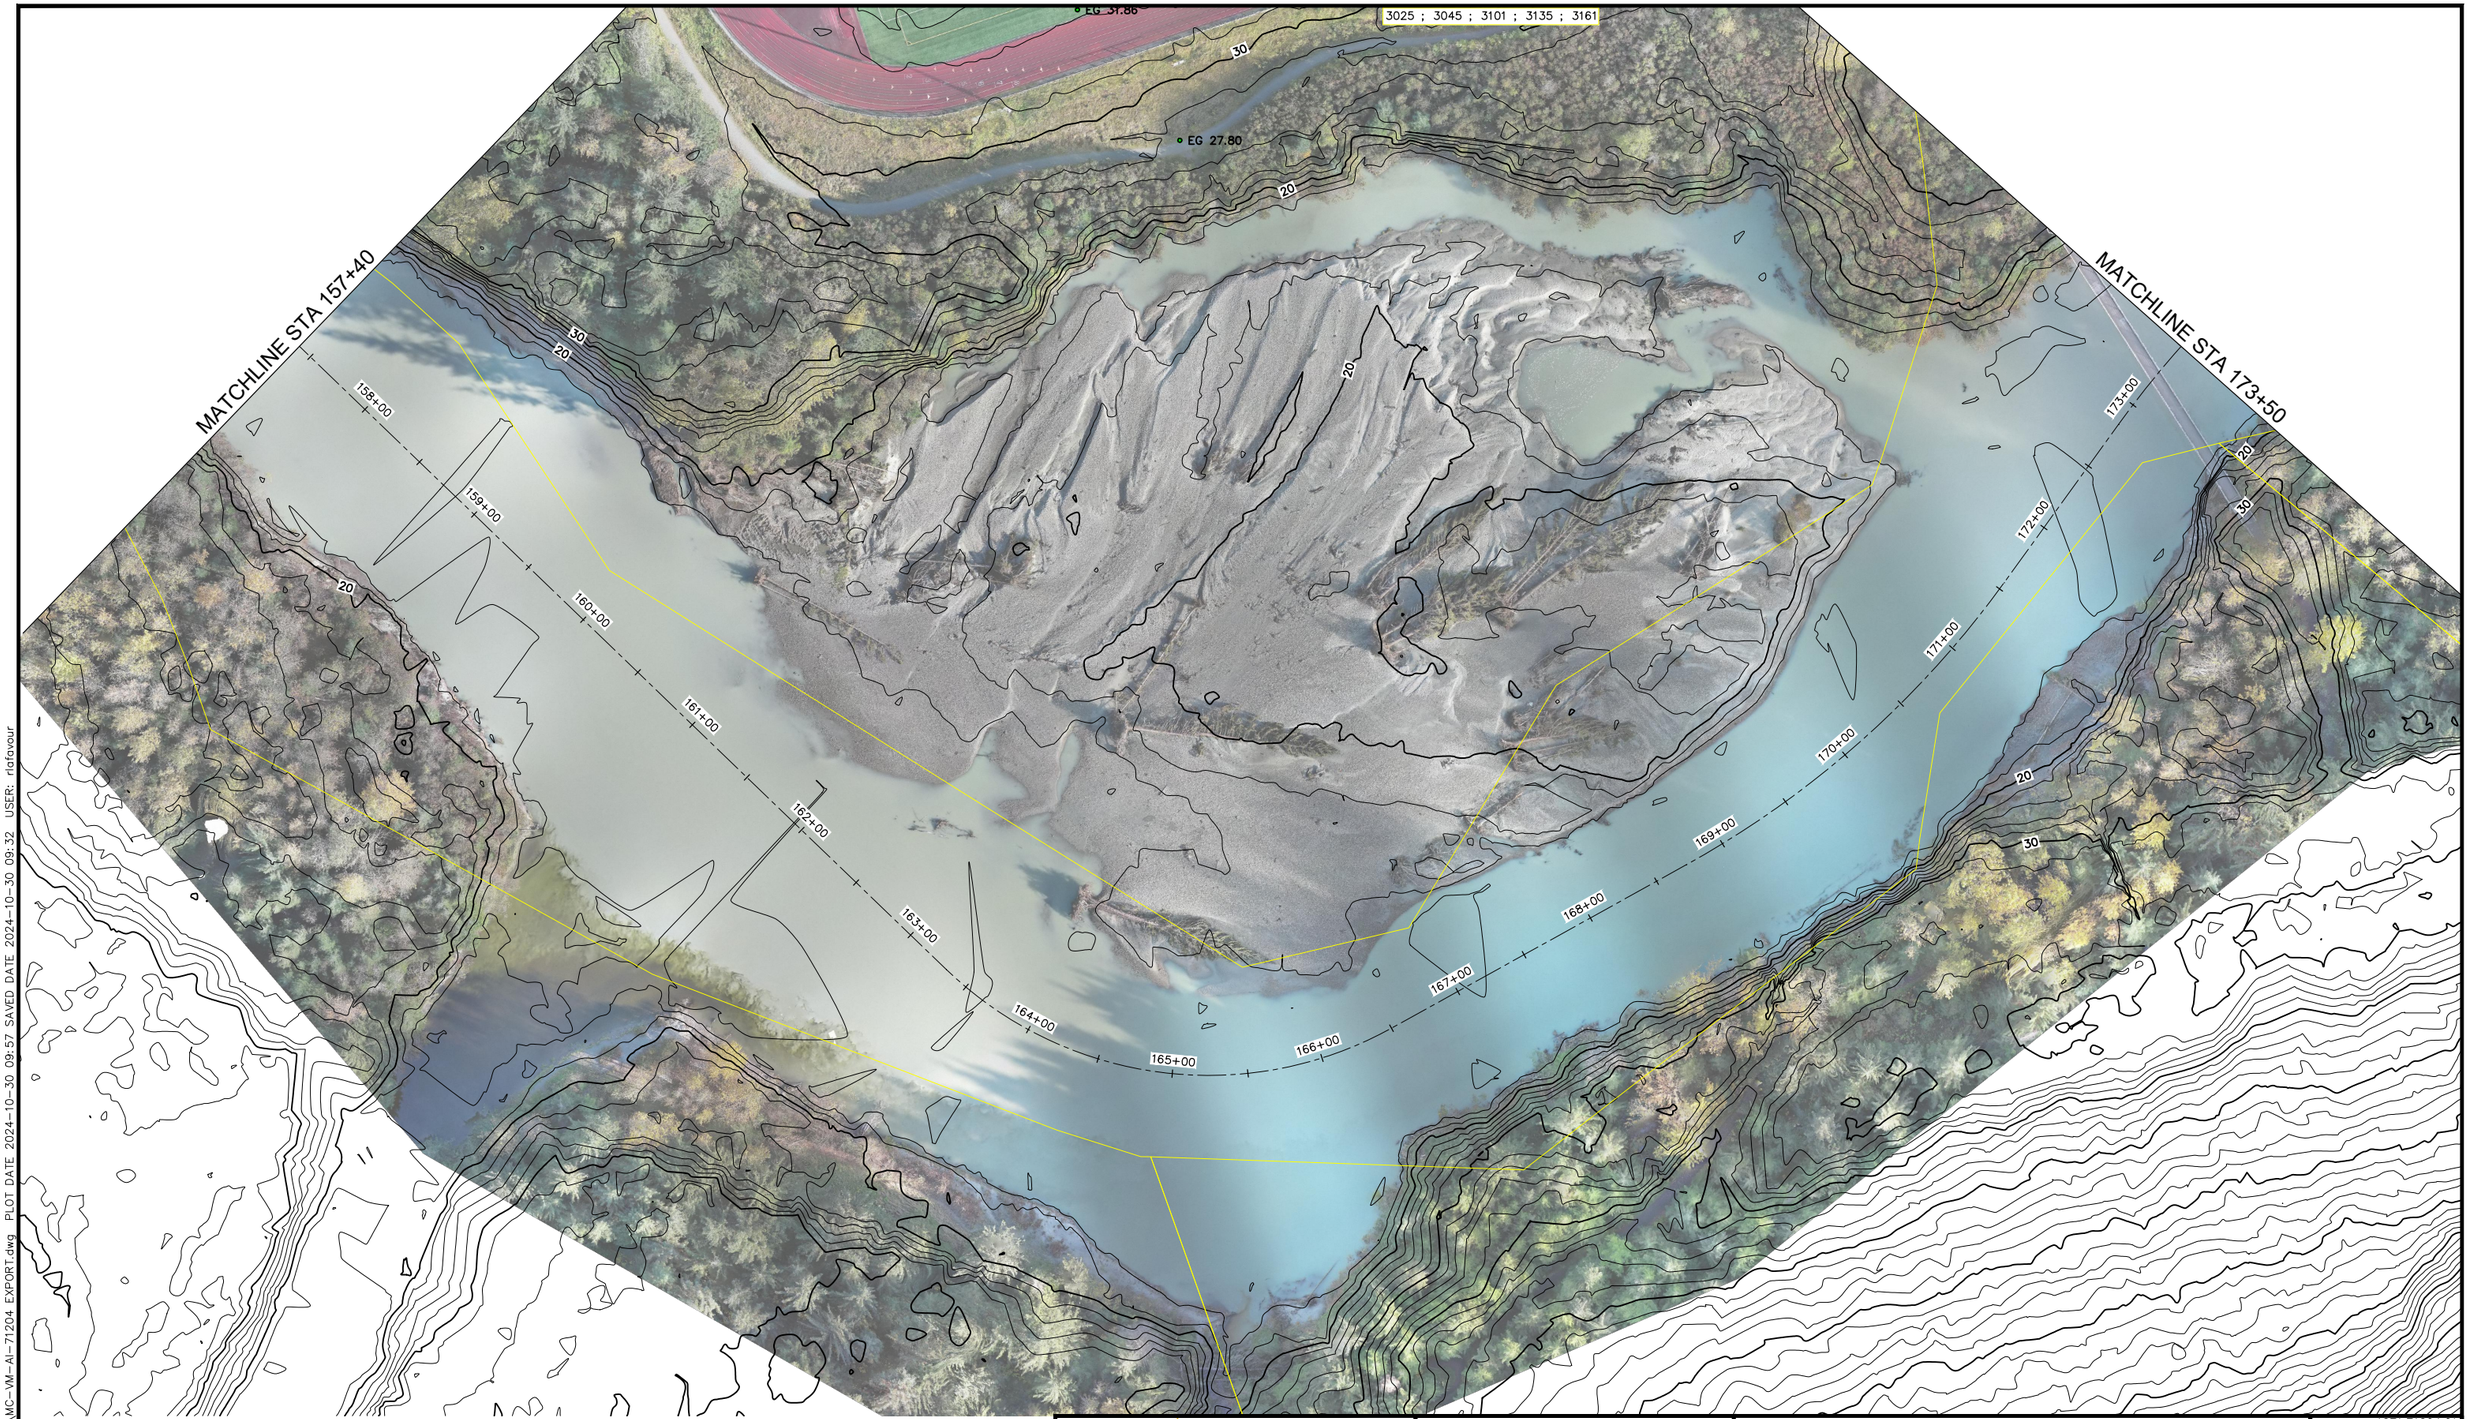

50 0 50 100
SCALE IN FEET

N

CITY AND BOROUGH OF JUNEAU
ALASKA'S CAPITAL CITY

DOWL
AECL848
WWW.DOWL.COM
9085 Glacier Highway, #102
Juneau, Alaska 99801
907-780-3533

MENDENHALL RIVER FLOOD MAPPING

JUNEAU, ALASKA

PROJECT 1271.71204.01
DATE 10/30/2024

SHEET
11 OF 14

J:\71\71204-01\65CAD\MC-VM-AI-71204 EXPORT.dwg PLOT DATE 2024-10-30 09:57 SAVED DATE 2024-10-30 09:32 USER: rlafavour

MATCHLINE SHEET 14

DIMOND PARK FIELD HOUSE

EG 31.38

EG 19.47

3041

30

20

174+00 175+00 176+00 177+00 178+00 179+00 180+00 181+00 182+00 183+00 184+00 185+00 186+00 187+00 188+00 189+00

MATCHLINE STA 173+50

MATCHLINE STA 189+60

50 0 50 100
SCALE IN FEET

N

CITY AND BOROUGH OF JUNEAU
ALASKA'S CAPITAL CITY

DOWL
AECL848
WWW.DOWL.COM
9085 Glacier Highway, #102
Juneau, Alaska 99801
907-780-3533

MENDENHALL RIVER FLOOD MAPPING

JUNEAU, ALASKA

PROJECT 1271.71204.01
DATE 10/30/2024

SHEET
12 OF 14

J:\71\71204-01\65CAD\WC-WI-AI-71204 EXPORT.dwg PLOT DATE 2024-10-30 09:57 SAVED DATE 2024-10-30 09:32 USER: rtafavour

CLINTON DRIVE

GLACIER HIGHWAY

MEADOW LANE

MATCHLINE STA 189+60

3039 3031 3031 3031 3031 3031 3025 3017 3017 3011

2528 2527 ; 2529 2577 2575 2573

EG 27.15 EG 27.01 EG 38.65 EG 27.11 EG 27.14 EG 37.41 EG 38.77

9990

190+00 191+00 192+00 193+00 194+00 195+00 196+00 197+00 198+00 199+00 200+00 201+00 202+00 203+00 204+00 205+00

50 0 50 100
SCALE IN FEET

N

CITY AND BOROUGH OF JUNEAU
ALASKA'S CAPITAL CITY

DOWL
AECL848
WWW.DOWL.COM
9085 Glacier Highway, #102
Juneau, Alaska 99801
907-780-3533


MENDENHALL RIVER FLOOD MAPPING

JUNEAU, ALASKA

PROJECT 1271.71204.01
DATE 10/30/2024

SHEET
13 OF 14

J:\71\71204-01\65CAD\MC-WM-AI-71204 EXPORT.dwg PLOT DATE 2024-10-30 09:57 SAVED DATE 2024-10-30 09:32 USER: rdafavour

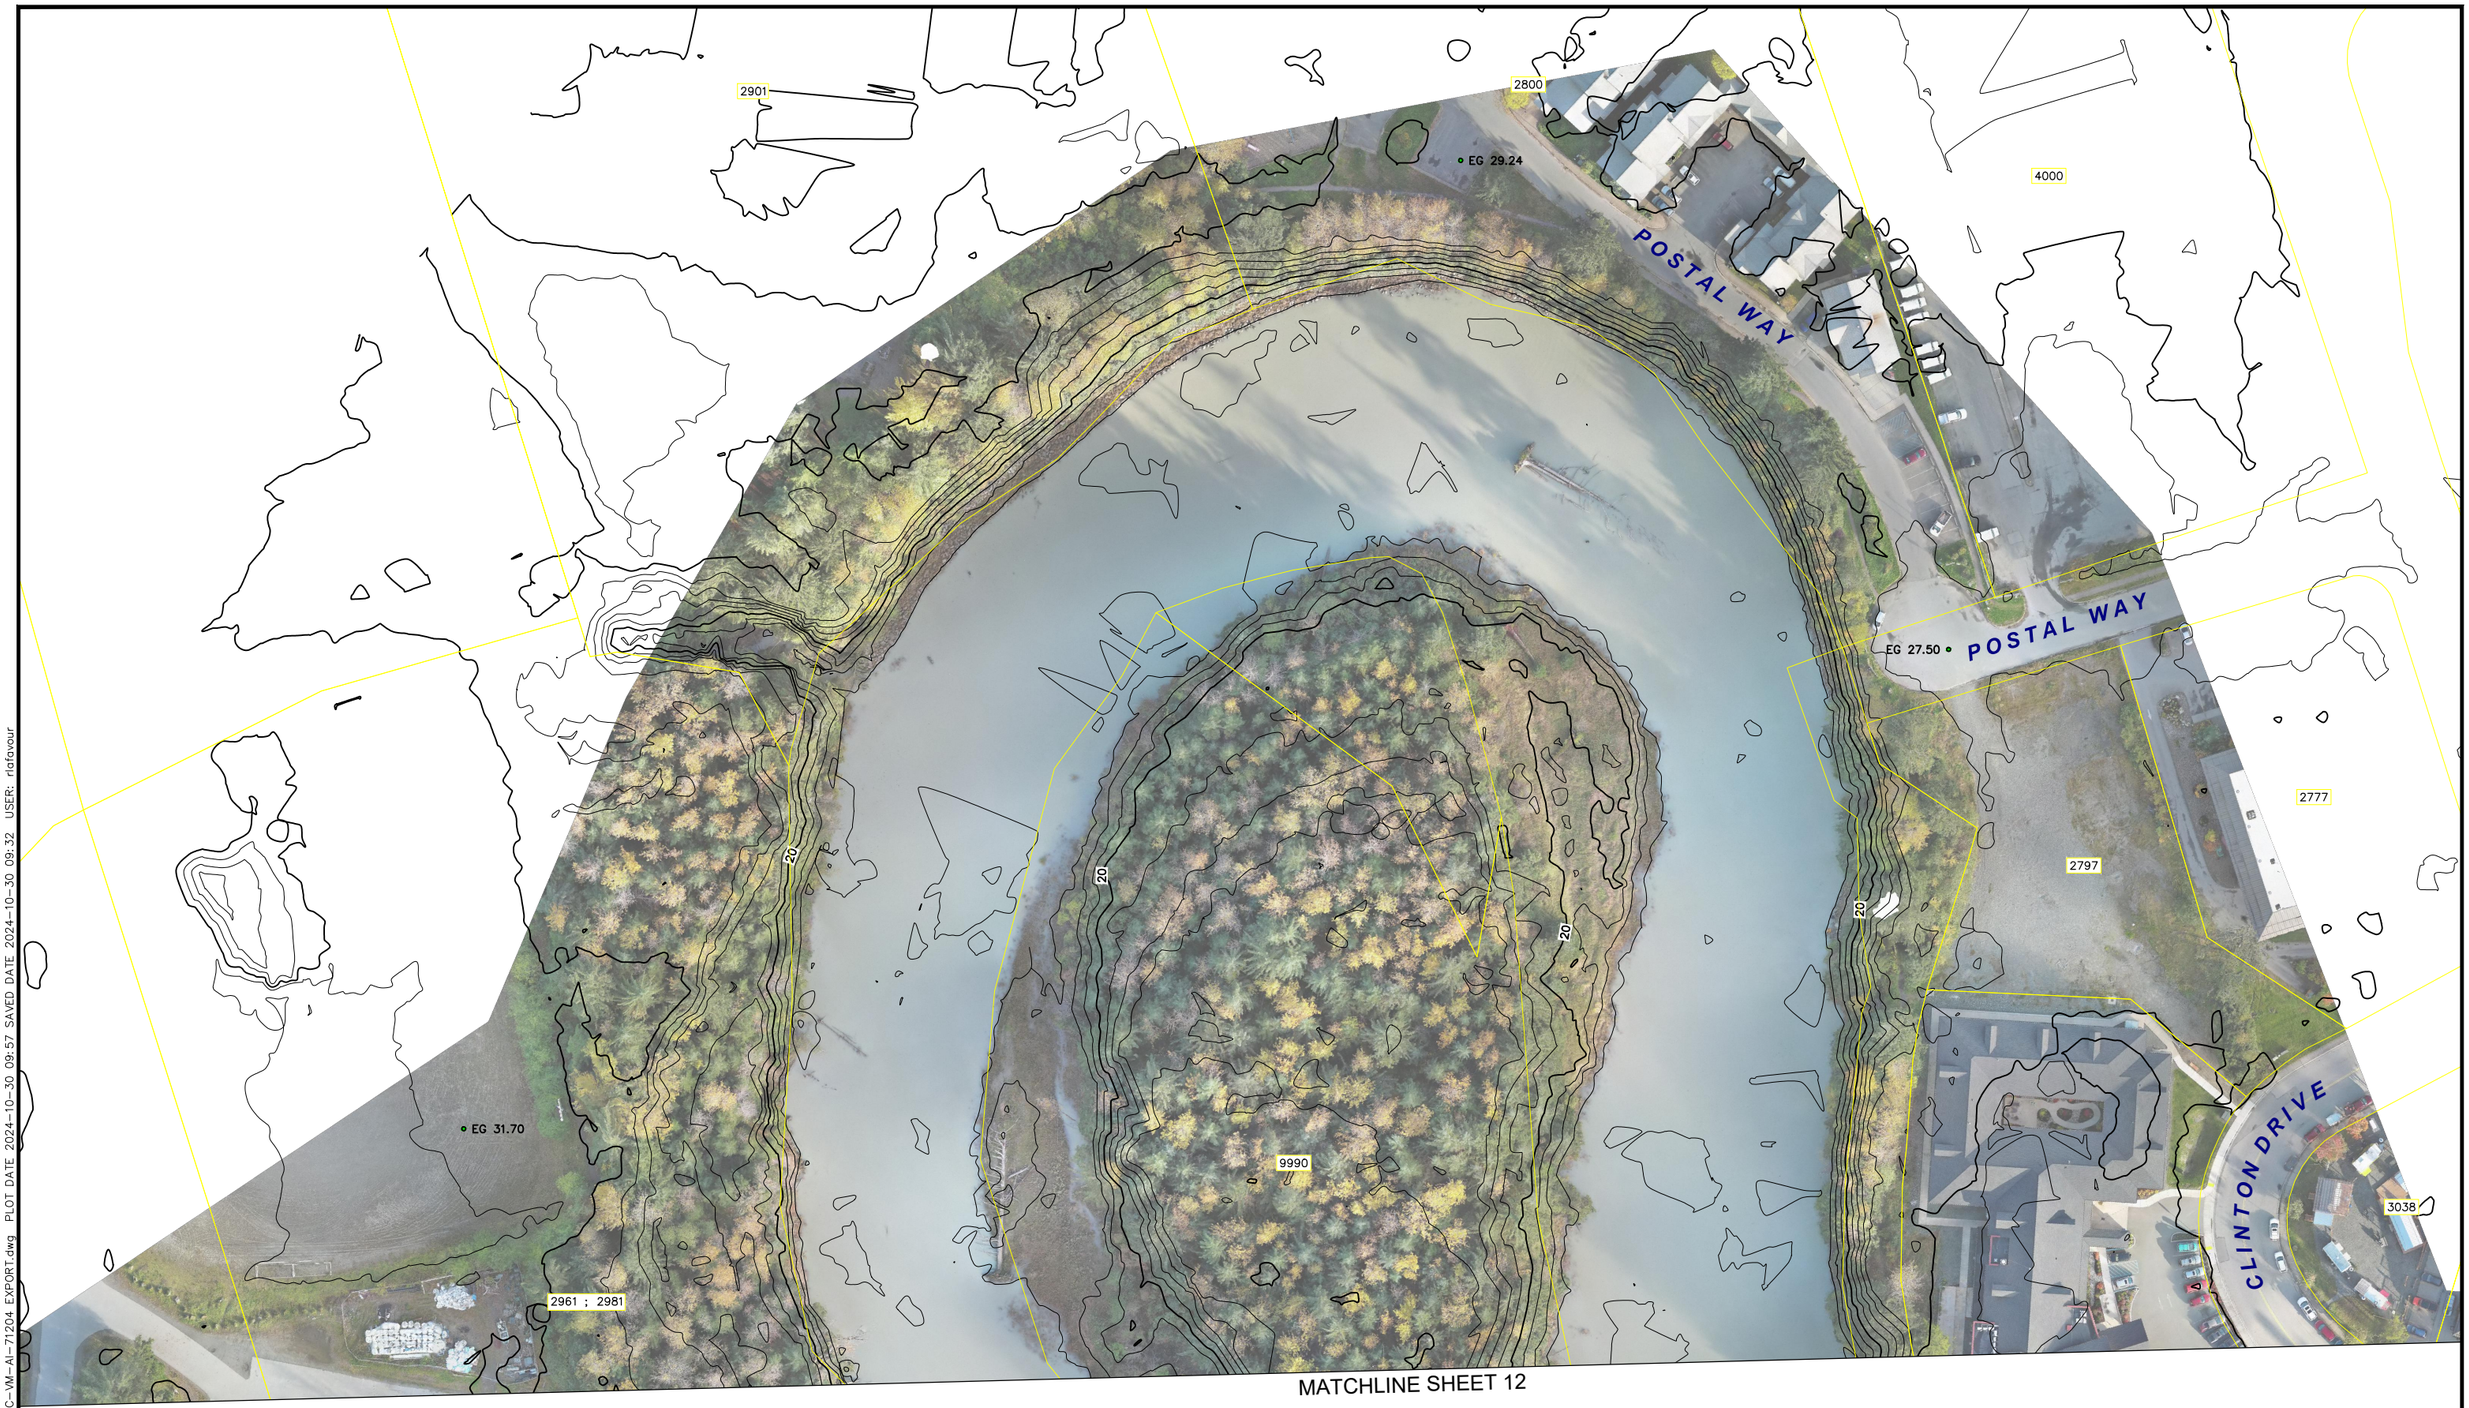

MATCHLINE SHEET 12

50 0 50 100
SCALE IN FEET

CITY AND BOROUGH OF JUNEAU
ALASKA'S CAPITAL CITY

DOWL
AECL848
WWW.DOWL.COM
9085 Glacier Highway, #102
Juneau, Alaska 99801
907-780-3533

MENDENHALL RIVER FLOOD MAPPING

JUNEAU, ALASKA

PROJECT 1271.71204.01
DATE 10/30/2024

SHEET
14 OF 14

J:\71\71204-01\65CAD\MC-WM-AI-71204 EXPORT.dwg PLOT DATE 2024-10-30 09:57 SAVED DATE 2024-10-30 09:32 USER: rldfavour