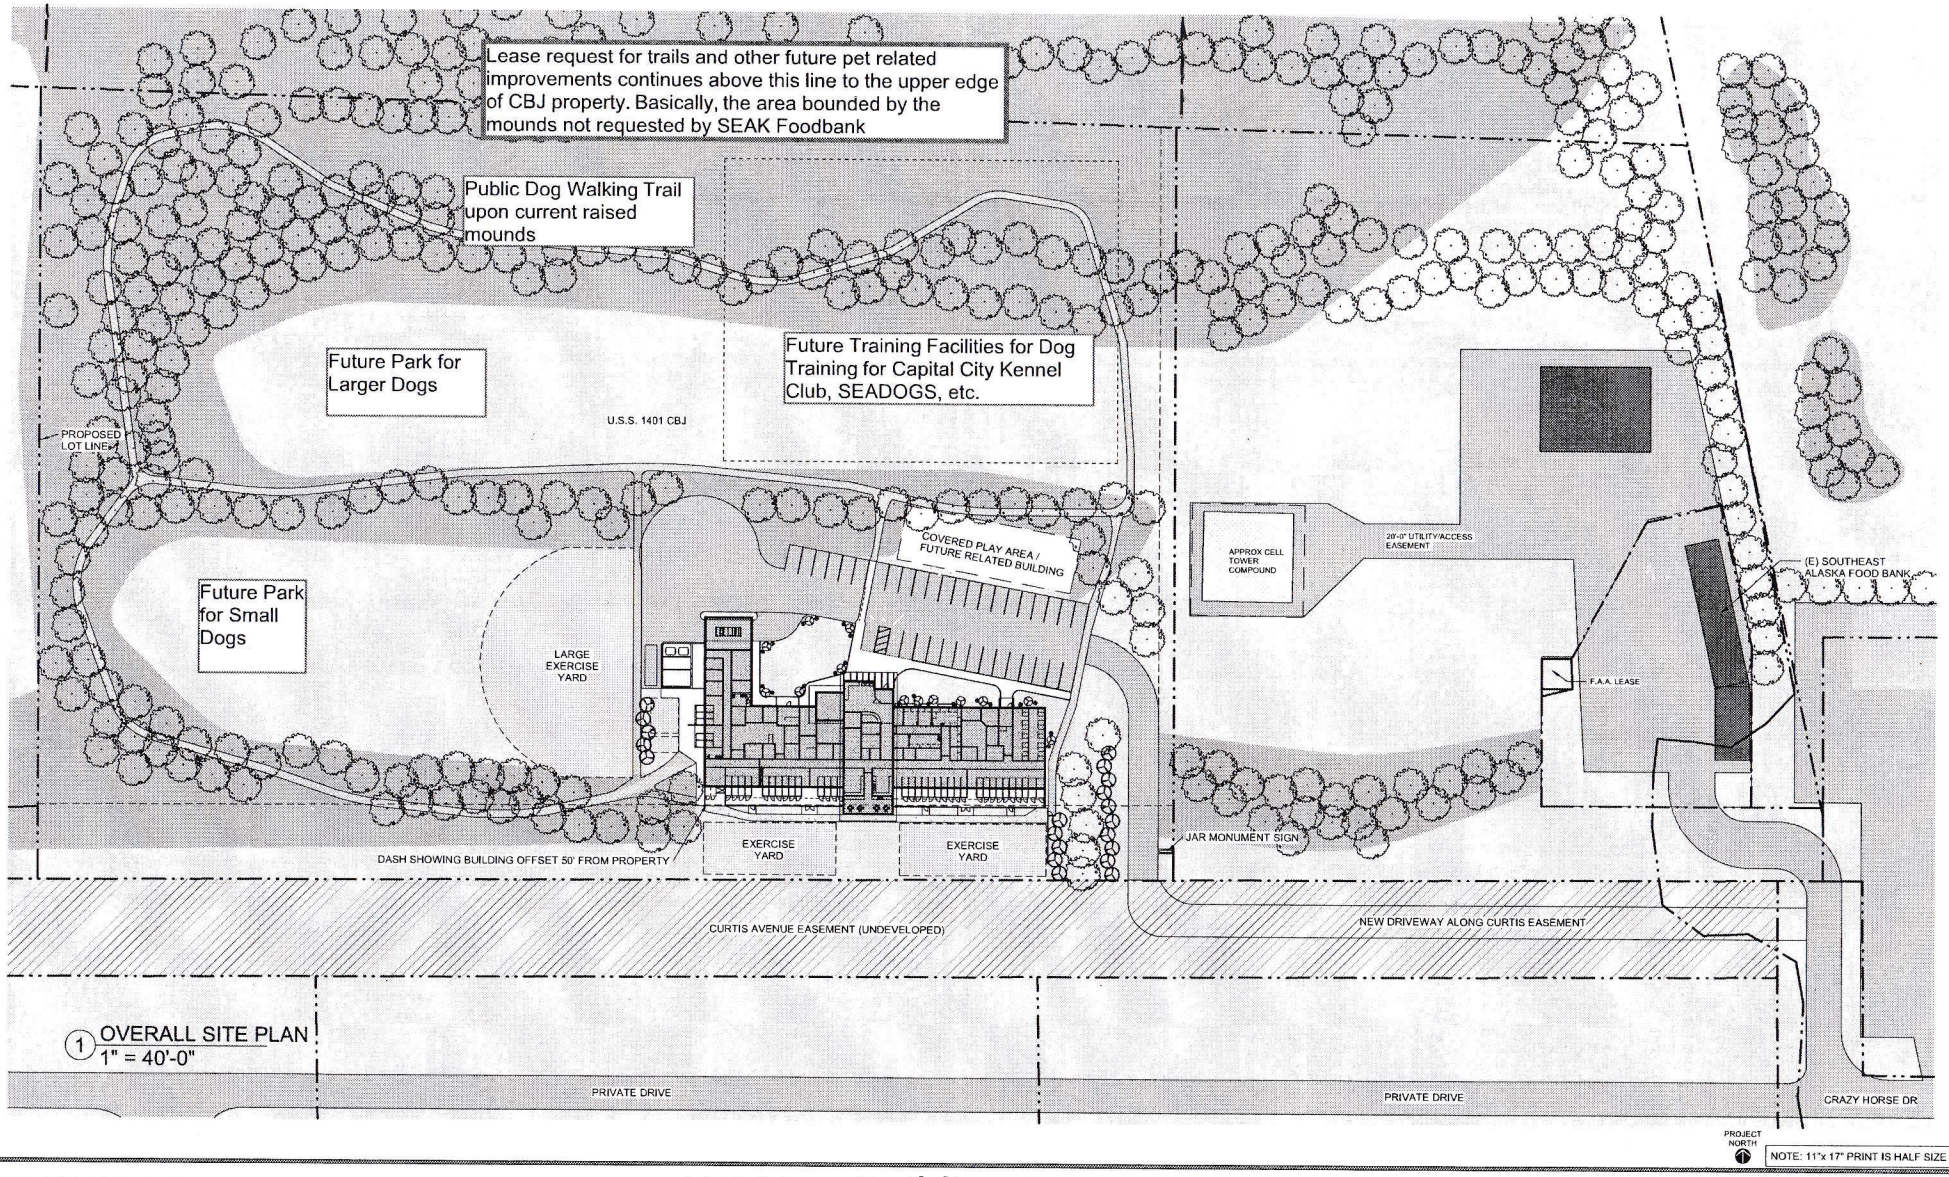

1 OVERALL SITE PLAN
1" = 40'-0"

OVERALL SITE PLAN
09.04.2025

JAR New Building Concept
Juneau Animal Rescue

Indigo HAMMOND+PLAYLE ARCHITECTS, LLC
MRV ARCHITECTS